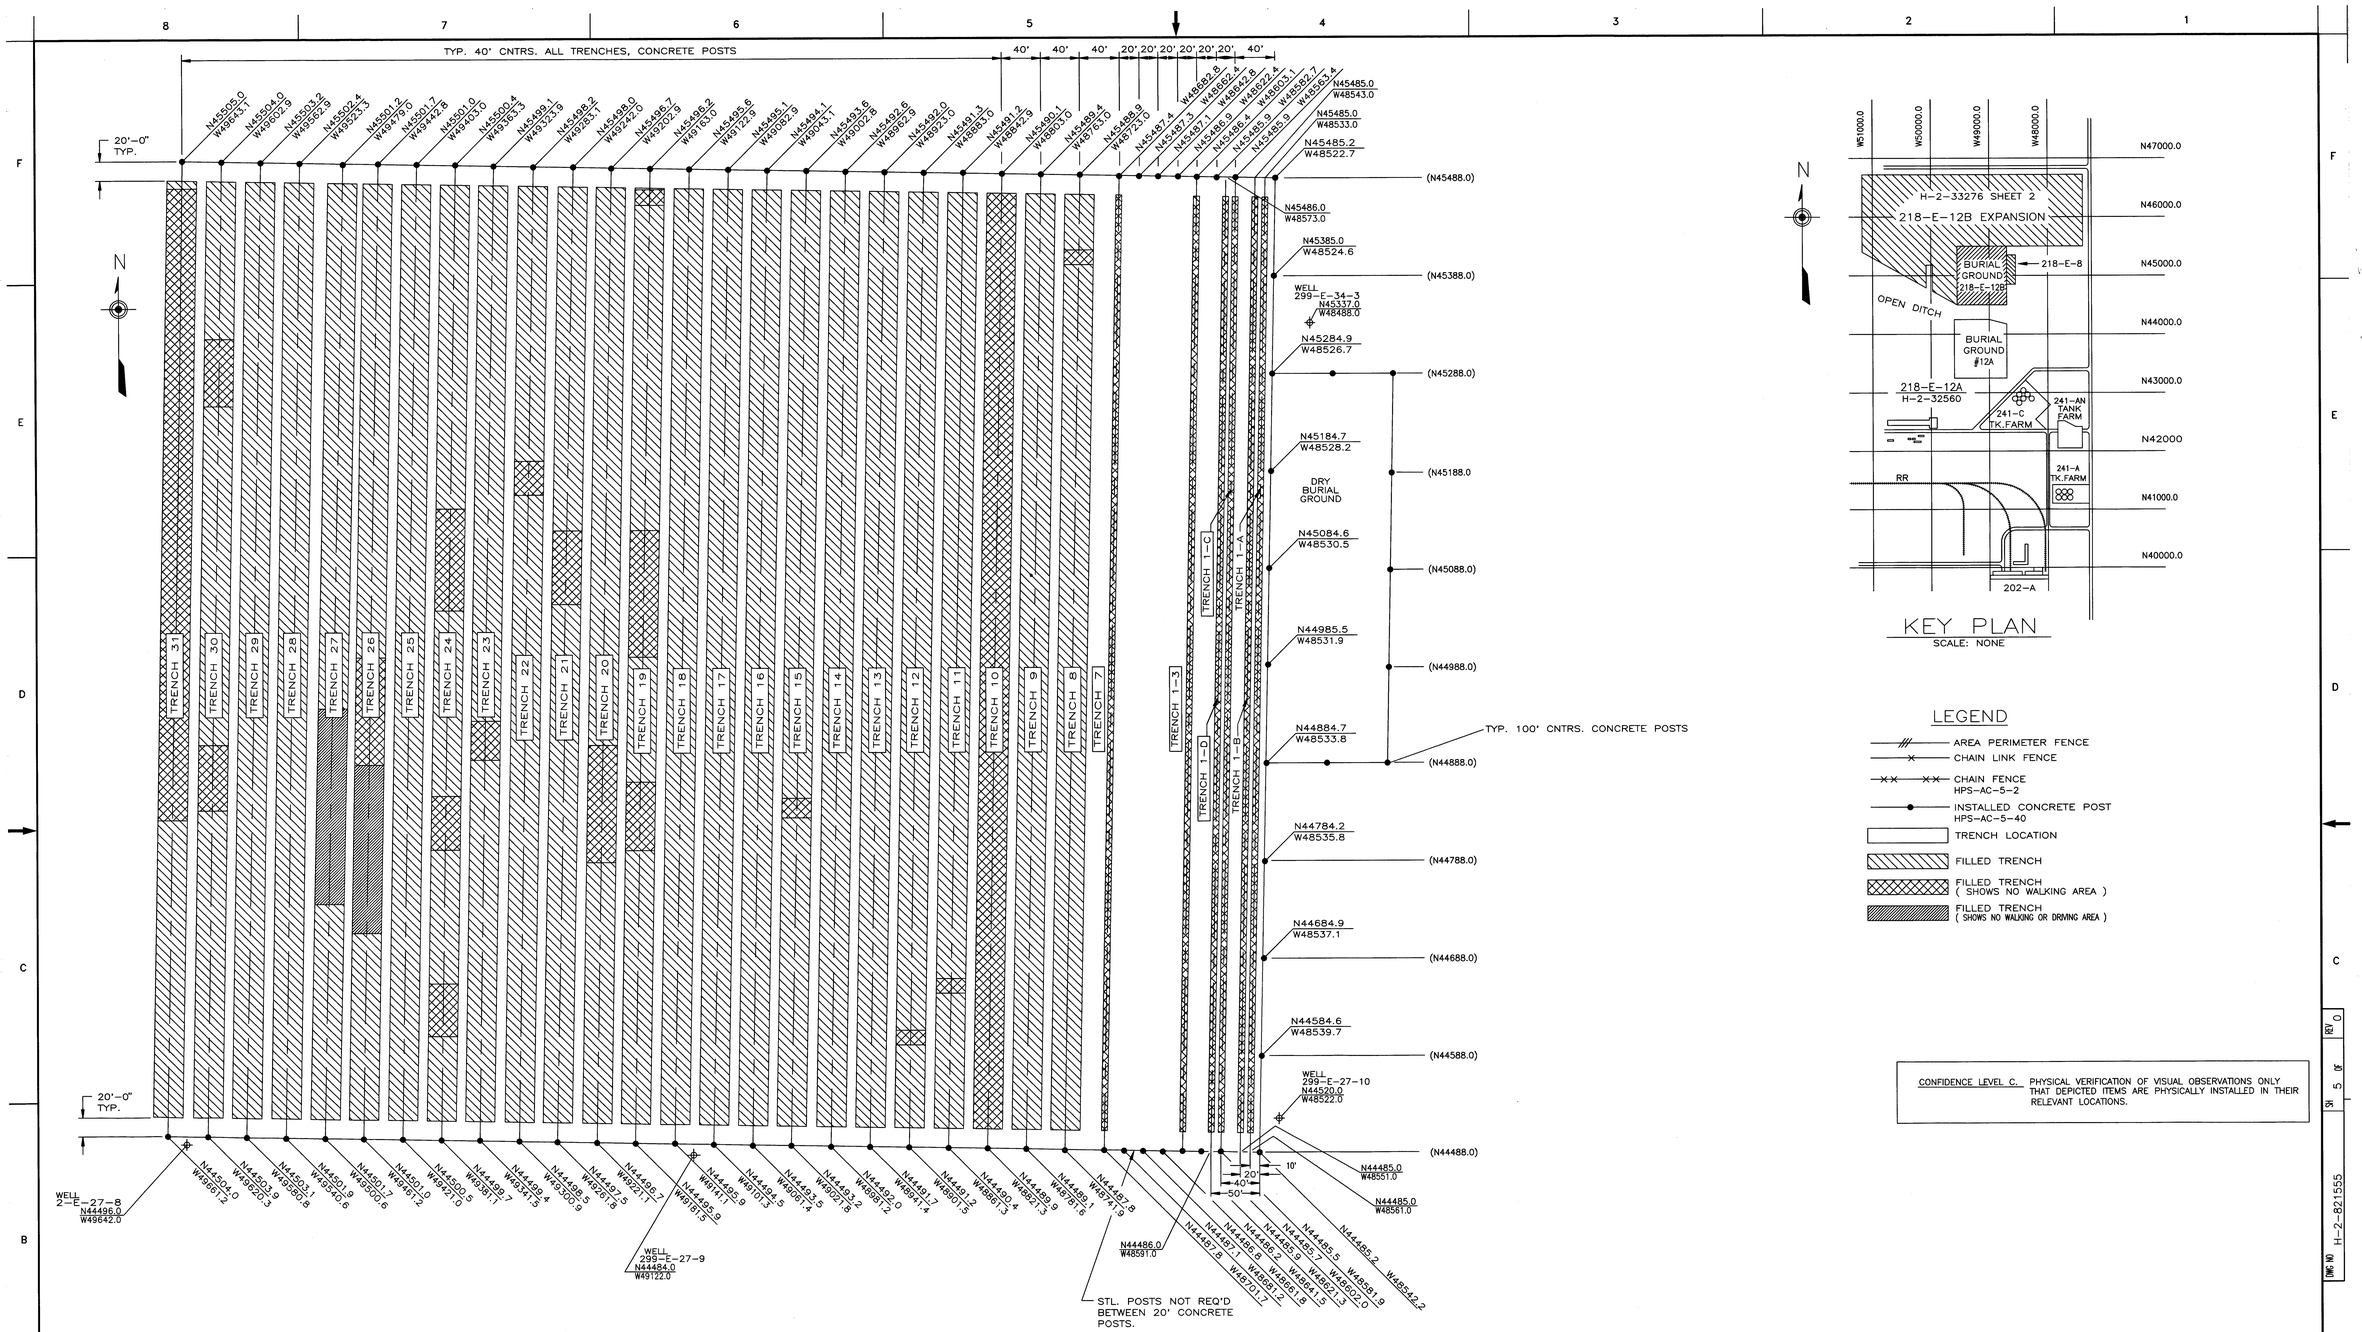

SITE PLAN

1"-60'-0"

KEY PLAN

SCALE: NONE

LEGEND

- AREA PERIMETER FENCE
- CHAIN LINK FENCE
- CHAIN FENCE HPS-AC-5-2
- INSTALLED CONCRETE POST HPS-AC-5-40
- TRENCH LOCATION
- FILLED TRENCH
- FILLED TRENCH (SHOWS NO WALKING AREA)
- FILLED TRENCH (SHOWS NO WALKING OR DRIVING AREA)

CONFIDENCE LEVEL C. PHYSICAL VERIFICATION OF VISUAL OBSERVATIONS ONLY THAT DEPICTED ITEMS ARE PHYSICALLY INSTALLED IN THEIR RELEVANT LOCATIONS.

TRAC-1553 2-11-2015
Approved for Public Release;
Further Dissemination Unlimited

DRAWN BY	EJ WRIGHT	10/30/96
CHECKED	LJ ROBINSON	1/15/97
DFTG APVD	DL WILLIS	1/15/97
COG ENGR	DA PRATT	1/16/97
APVD		
APVD		
APVD		
APVD		
APVD		

U.S. DEPARTMENT OF ENERGY
Richland Operations Office
RUST FEDERAL SERVICES OF HANFORD, INC

SUBSIDENCE DRAWING BURIAL GROUND 218-E-12B

SIZE	BLDG NO	INDEX NO	DWG NO	REV
F	218-E-12B	0401	H-2-821555	1

SCALE SHOWN | EDT 605066 | SHEET 5 OF

REV NO	DESCRIPTION	REV BY DATE	CHK BY DATE	DFTG APVD DATE	COG ENGR	COMPANY
1	REV PER "FV"ECN 649976	PRW 9/98	PAM 10/12/98	10/14/98	10/14/98	

REVISIONS

CADFILE B821555E | CADCODE WIN95:ACD2:14.0:SS

DWG NO	TITLE	REF NUMBER	TITLE
		H-2-33276	DRY WASTE BURIAL GROUND 218-E-12B

DRAWING TRACEABILITY LIST — REFERENCES — NEXT USED ON

CHK PRINT ☐ DATE | COMMENT PRINT ☐ DATE

2 PLOT SCALE: 1=1

GTITLE.DWG (10-96)

REV 0 | SH 5 OF | DWG NO H-2-821555