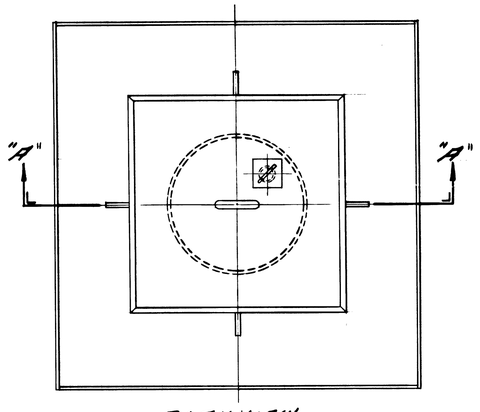

PLAN VIEW
1 ASSEMBLY
SCALE 1"=1'-0"

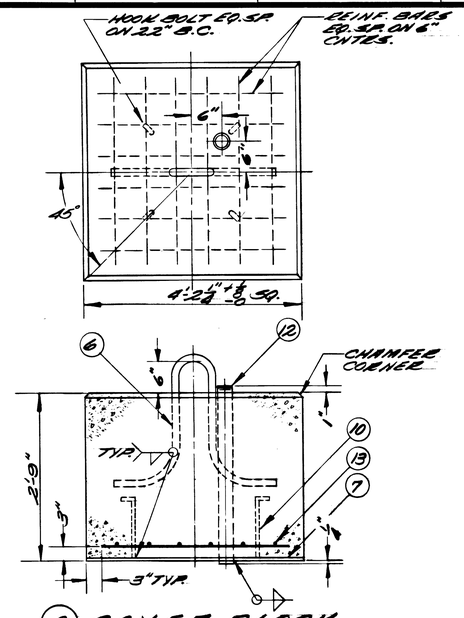

2 COVER BLOCK
SCALE: 1"=1'-0"

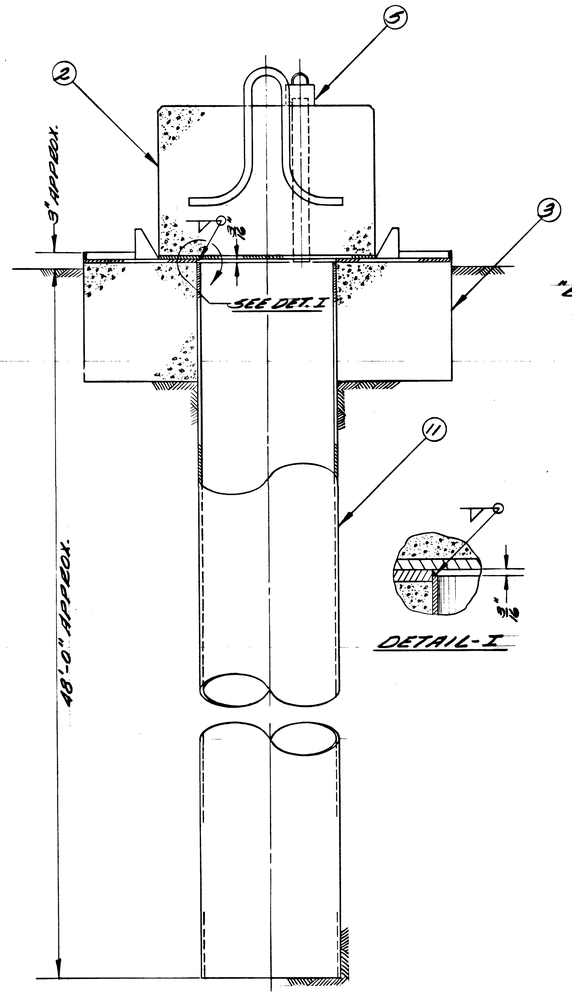

SECTION "A-A"

DETAIL-I

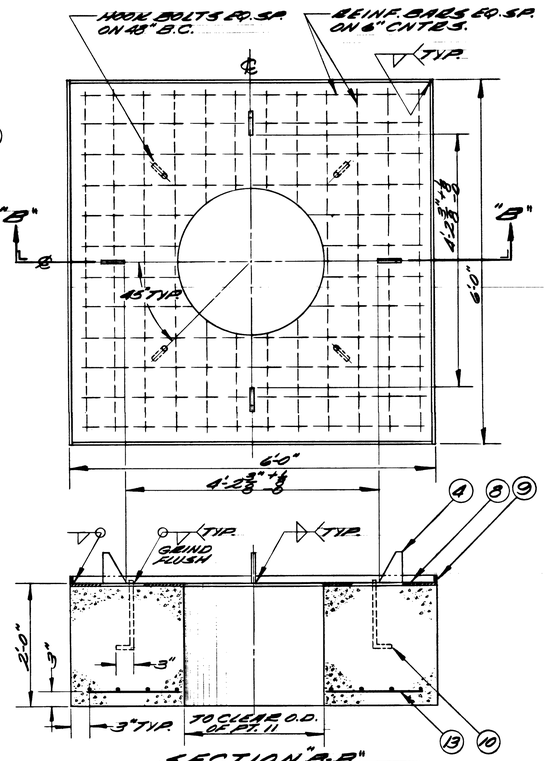

SECTION "B-B"
3 BASE BLOCK
SCALE: 1"=1'-0"

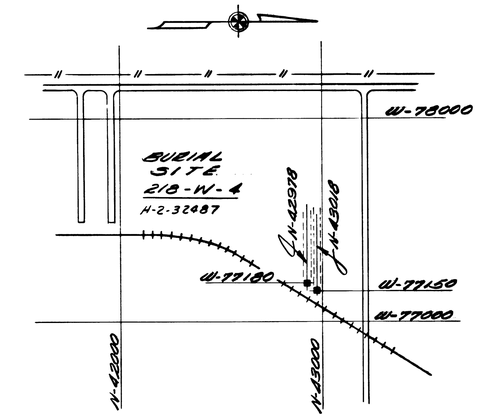

KEY PLAN

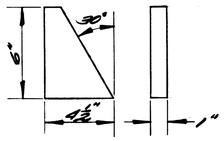

4 COVER GUIDE
SCALE: 3"=1'-0"

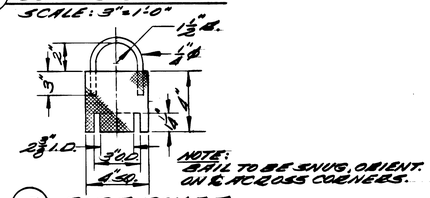

5 PIPE COVER
SCALE: 3"=1'-0"

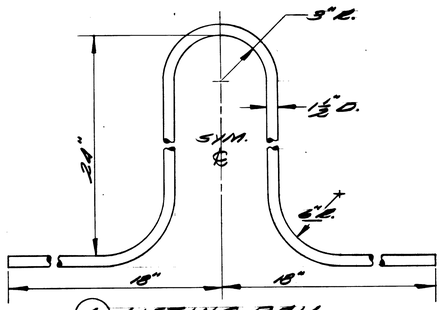

6 LIFTING BAIL
SCALE: 3"=1'-0"

MARK	PT. NO.	DESCRIPTION		MAT'L.
	1	ASSEMBLY		~
1	2	COVER BLOCK		CONCRETE
1	3	BASE BLOCK		"
4	4	COVER GUIDE	C.ST.	ASTM-A36
1	5	PIPE COVER	LEAD	ASTM-B29
1	6	LIFTING BAIL.	C.ST.	ASTM-A36
1	7	BTM. R. 4'-2 1/4" O. 3/8" THK.	"	" "
1	8	TOP R. 6'-0" SQ. 3/8" THK.	"	" "
24	9	TOP RIB 3/8" x 1" F.B.	"	" "
8	10	HOOK BOLT 1/2" Ø 12" LG.	"	
AR	11	WELL CASING #12 GA. (104") SHT. 26" I.D.	"	ASTM-A36
1	12	2 1/2" SCH. 40 PIPE, 2'-10 1/2" LG. THD. ONE END.	"	ASTM-A106
AR	13	#4 (1/2" D.) REINF. ROD.	"	ASTM-A36

GENERAL NOTES

1. ALL WELDING OF CARBON STEEL TO BE IN ACCORD. WITH HWS-49.26-5.
2. ALL REINFORCED CONCRETE TO BE POURED IN ACCORD. WITH HWS-4798-5.

242-A P&ID Steam Condensate
H-2-98993-1 12-2-2014
Approved for Public Release;
Further Dissemination Unlimited

DWG. NO.	DRAWING TITLE OR INDEX NO.
H-2-31268	218-W PLOT PLAN
H-2-33564	ADDN'L CAISSON - 218-W-4
H-2-32487	218-W-4 BURIAL SITE

REFERENCE DRAWINGS
NEXT USED ON H-2-32487

MICRO F'M'D	BY-DATE	FOR	BY-DATE	FOR	REV BY DATE	DESCRIPTION	REV NO.
M	7/1/71	APPD FOR CONFORM WITH DESIGN CRIT		APPD	11-7-71	REVISED TITLE ECN 0266	1

REVISIONS

COMMENT PRT ISSUE NO.	DATE	CHECK PRT ISSUE NO.	DATE	LAST REV
		DRAWING STATUS	DI-4420	1

		DATE
APPD. FOR CONFORMANCE WITH DESIGN CRITERIA		
BY		
FOR		
APPD	L. C. Olney	4/15/67
APPD		
ENGR	A. P. HAGEN	3-28-67
ENG APPD		
CHECKED		
DRAWN	R. B. BROWN	3-28-67
SCALE	AS NOTED	
CLASSIFIED BY		3/28/67
CLASSIFICATION	NONE	

U. S. ATOMIC ENERGY COMMISSION
RICHLAND OPERATIONS OFFICE
Atlantic Richfield Hanford Company
Richland, Washington 99352

DRY WASTE DISPOSAL CAISSON IN 218-W4 SITE.

BLDG. NO. 218-W | INDEX NO. 0401
DWG. NO. H-2-33692 | SHEET NO. | SHEETS

CHARLES BRUNING CO. 54-5000-057 2-7-66