START

10061

EQUIPMENT LIST			
ITEM NO.	EQUIPMENT NUMBER	MOUNT FEET	DESCRIPTION
1	ST-620-851	5'-0"	CONTINUOUS AIRBORNE EFFLUENT MONITOR (CAEM)
2	ST-620-852	2'-0"	VACUUM PUMP
3	LP-620-851	6'-0"	ISO PROBE CONTROL PANEL
4	RE-620-771	3'-8"	BETA GAMMA CAM
5	RE-620-772	3'-8"	BETA GAMMA CAM
6	MU-620-851	7'-0"	I/P MULTIPLEXER
7	DP-610-406	7'-0"	DISTRIBUTED PROCESSING UNIT (FOS 8)
8	LH-540-004	10'-0"	WHT SAMPLING HOOD

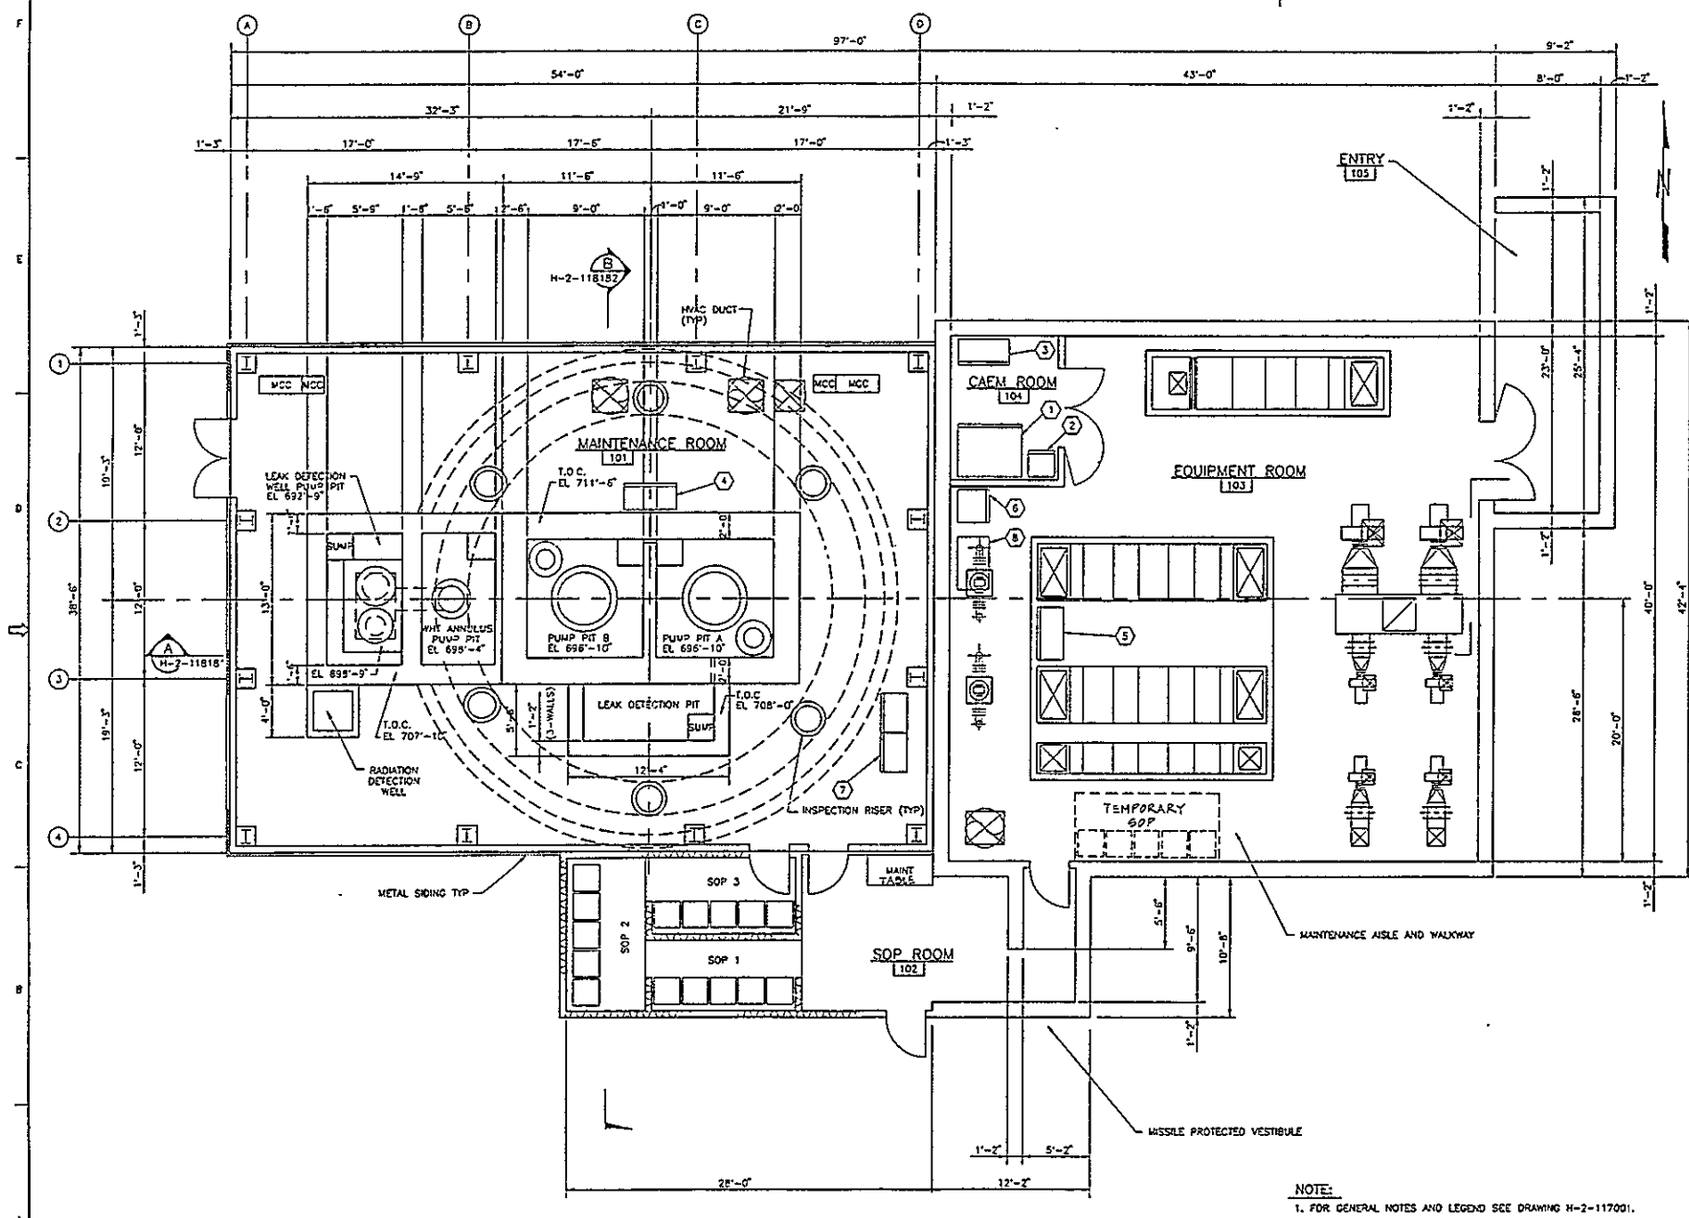

PLAN @ EL 707'-0"
(UNLESS NOTED OTHERWISE)

NOTE:
1. FOR GENERAL NOTES AND LEGEND SEE DRAWING H-2-117001.

JUL 1990 RECEIVED EDMC

REFERENCE

JUL 19 1990

ENGINEERING RELEASE REV ____ DATE ____	U.S. DEPARTMENT OF ENERGY
	FLUOR DANIEL, INC. ADVANCED TECHNOLOGY DIVISION
	GENERAL ARRANGEMENT WHT BUILDING FLOOR PLAN
	PANTEX WASTE VITRIFICATION PLANT
C. FAULKNER	1/4"=1'-0"
NONE	NOT REQ'D
	H-2-118180
	AUTOCAD

9011138412652