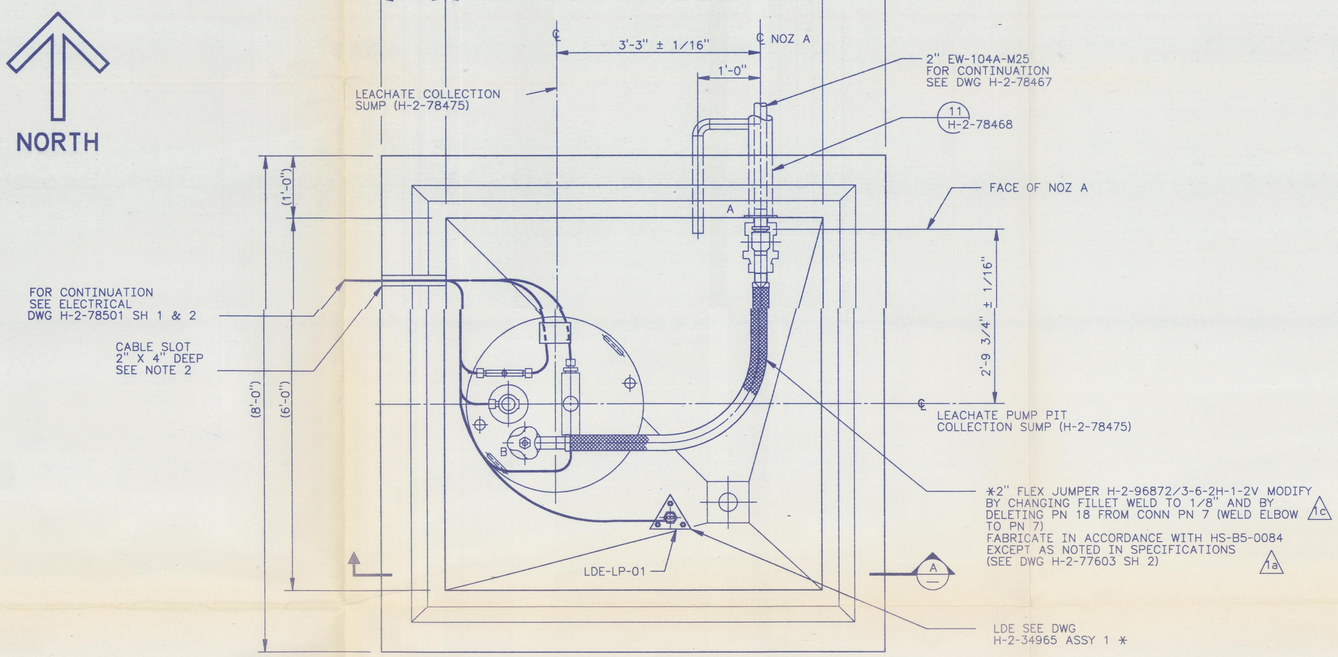

PLAN (COVER BLOCKS REMOVED FOR CLARITY)

SCALE: 1"=1'-0"

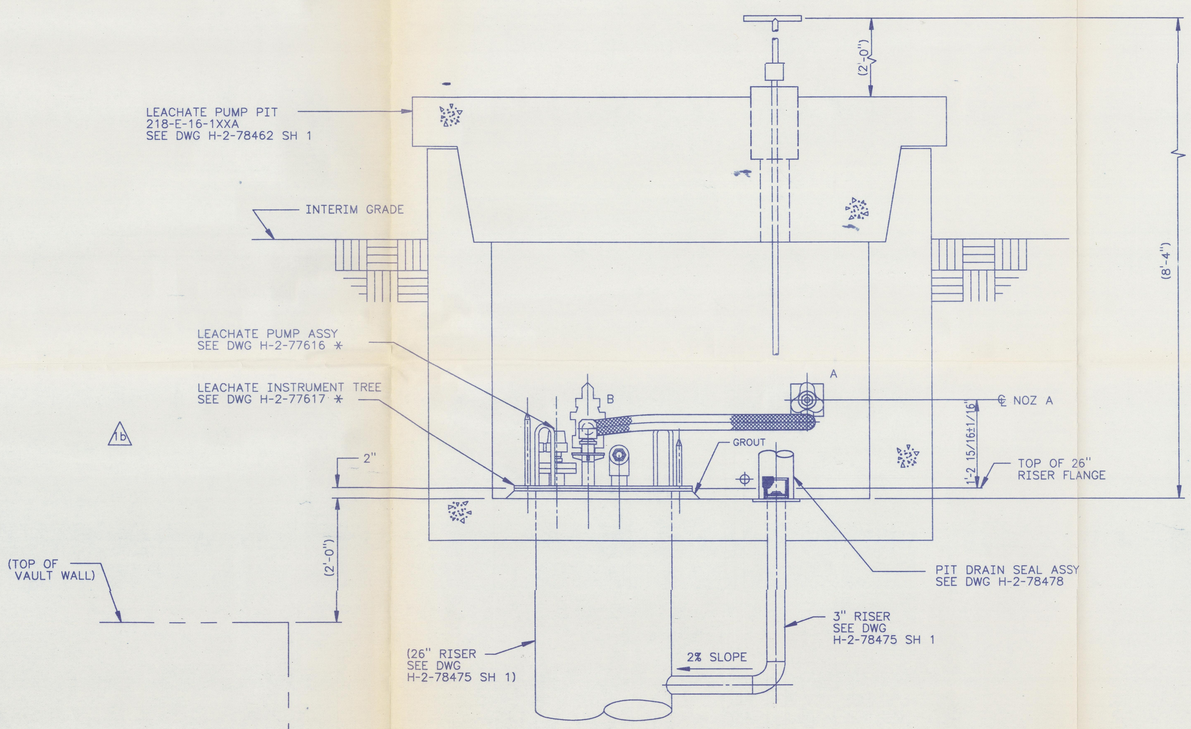

SECTION A

SCALE: 1"=1'-0"

NOTES:

1. FOR GENERAL NOTES SEE H-2-78467.
2. PACK CABLE SLOT WITH DUCT SEAL INSTALL PER MANUFACTURES SPECIFICATIONS.
3. SEE H-2-78480 FOR LEACHATE PUMP PIT COVER PAINTING DIAGRAM.
4. (*) ASTERISK INDICATES EQUIPMENT TO BE FURNISHED AND INSTALLED BY OTHERS.
5. SUBSTITUTE APPROPRIATE VAULT NUMBER IN PLACE "XX".

DOES NOT CONTAIN CLASSIFIED OR UNCLASSIFIED CONTROLLED NUCLEAR INFORMATION

REVIEWING OFFICIAL/ADC: [signature]

DATE: 11-28-90

JAN 1991 RECEIVED EDMC

NUMBER	TITLE
H-2-78443	DRAWING LIST

DRAWING TRACEABILITY LIST

REFERENCES

NEXT USED ON

MF	REV NO.	DESCRIPTION	REV BY DATE	KEH APPROVALS	APVD FOR IMPL/INC FOR DATE
RS	1	c) B-714-59 ZN D4 b) B-714-55 ZN B8 a) B-714-21 ZN D4 THRU B-714-61 GEN REV; INCORP ALL ECNs	9-17-90 GD	DKL 12-4-90 RH 12-12-90 TDH 12-5-90 JRS 12-7-90 JR Briggs 12/18/90 WHC	

REVISIONS

CAD FILE B078482A CAD CODE 2J:IBM:ACD2:10.0:NN 1=12

DRAWN	B.MEYER	DATE
CHECKED	C KENOYER	10-31-89
SAFETY	J ARCHIBOLD	11-1-89
ENVIR	RG HOLLENBECK	11-1-89
QE	L GADDIS/T HAYS	11-1-89
LEAD ENG APVD	CR ZOOK	10-31-89

APPROVED FOR IMPLEMENTATION BY SR BRIGGS FOR WHS DATE 11-3-89

IMPACT LEVEL 2 EDT 151655

M U.S. DEPARTMENT OF ENERGY
RICHLAND OPERATIONS OFFICE
KAISER ENGINEERS HANFORD COMPANY

PIPING
LEACHATE PUMP PIT
JUMPER ARR/JUMPER ASSY

PROJECT B-714, GROUT VAULT PAIR 218-E-16-104 & 105

SIZE	BLDG NO.	INDEX NO.	DWG NO.	REV NO.
F	218-E-16	8404 8405	H-2-78482	1

SCALE SHOWN JOB NO. ER8159 SHEET 1 OF 1

KEHCAD

0012450