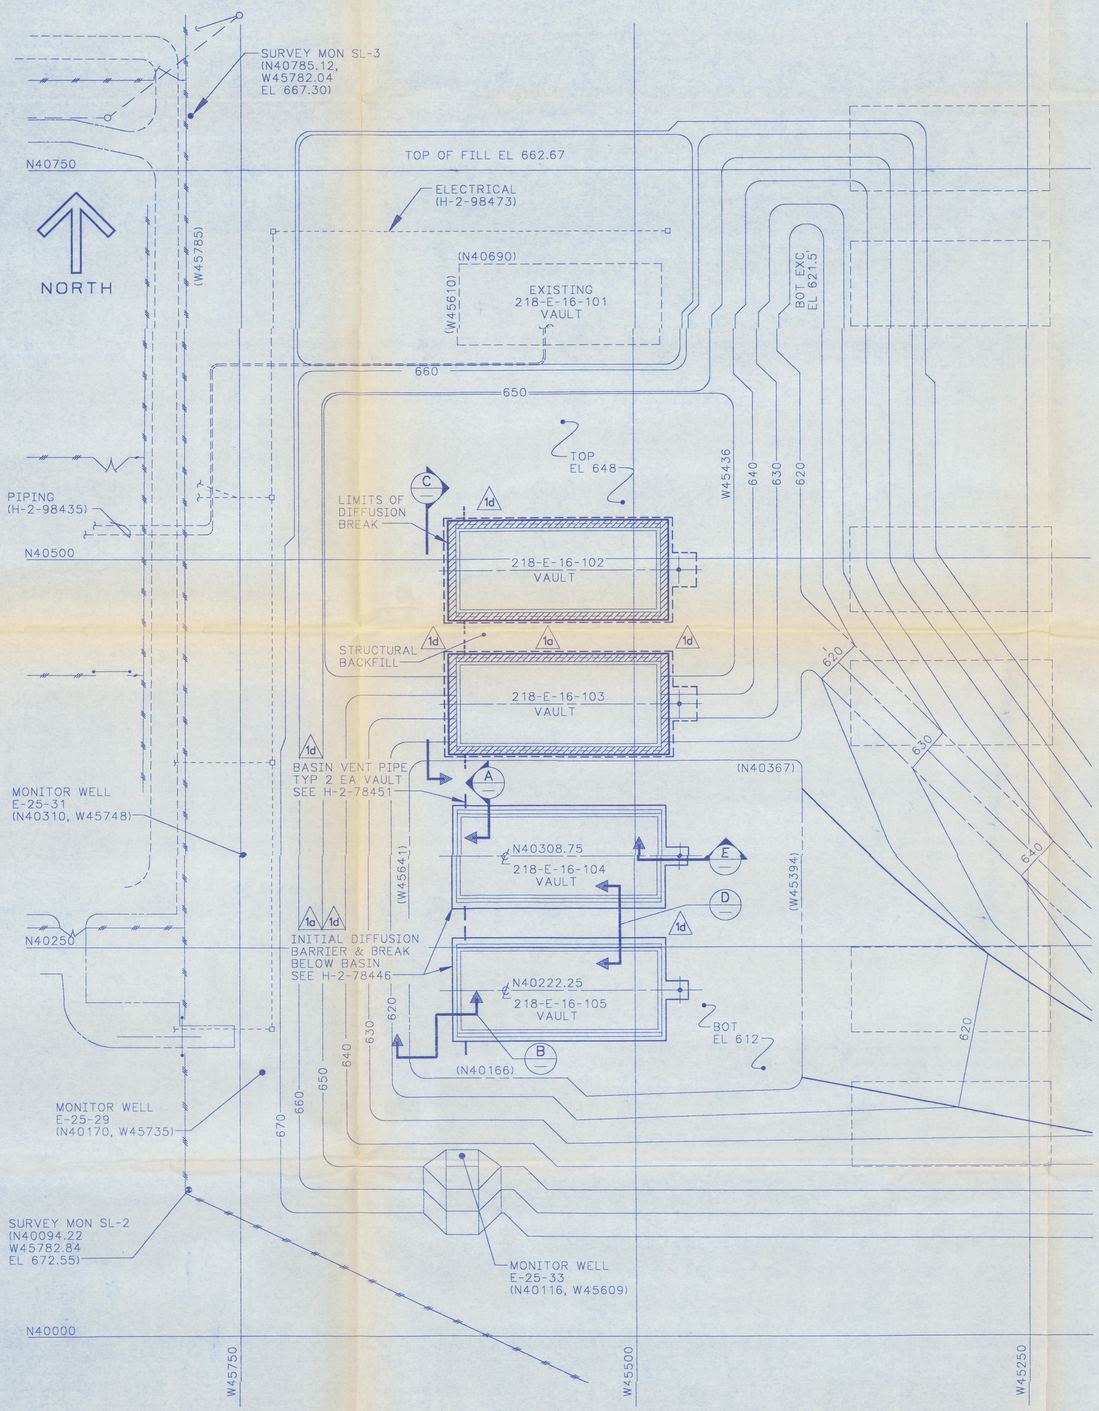

PLAN

40 20 0 40 80

SCALE: 1" = 40'

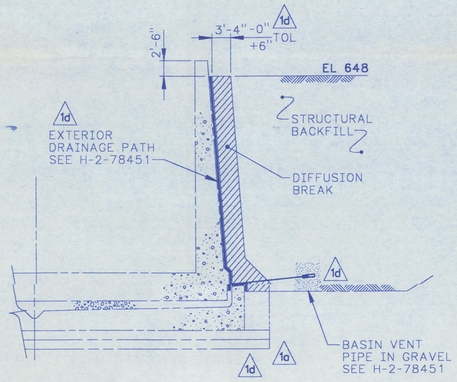

SECTION A

SCALE: 1" = 10'

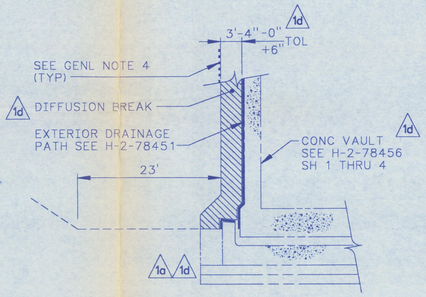

SECTION B

SCALE: 1" = 10'

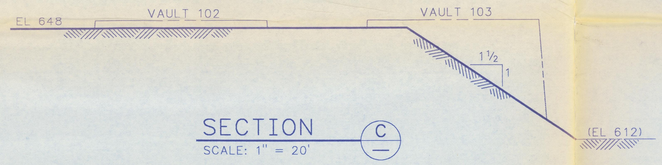

SECTION C

SCALE: 1" = 20'

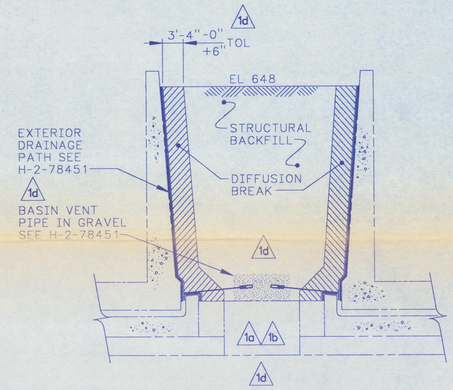

SECTION D

SCALE: 1" = 10'

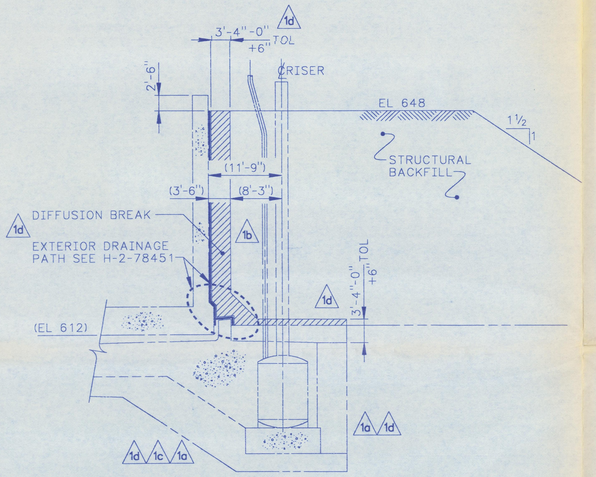

SECTION E

SCALE: 1" = 10'

FOR GENERAL NOTES SEE H-2-78445, SHEET 2.

START

NUMBER	TITLE
H-2-78445	CIVIL EXCAVATION PLAN
H-2-78443	DRAWING LIST

DRAWING TRACEABILITY LIST — REFERENCES — NEXT USED ON H-2-78446, SH 2

REV NO.	DESCRIPTION	BY	DATE	KEH APPROVALS	APVD FOR IMPL/INC FOR DATE
1	E-F4, F2-3, E1-F2, D1-E2, B3-C4 d) B-714-71; Z D6-7, C6-7, c) B-714-35; Z B4 b). B-714-24; Z D2,B-C4 F2-3, D1-2, B4 a) B-714-19; Z D6, C7, E4, THRU B-714-71 GENL REV: INCORP ALL ECN's	TKE 1-10 91	SHS	DKL RWK 2-11-91	SHS 2/8/91 TDH 2-8-91 JR 2/13/91 WHC

REVISIONS

CAD FILE B078447A — CAD CODE 2J:DEC:DDM2:5.0:NN

		DATE
DRAWN	TK EHRHARD	
CHECKED	WE STYNER	10-30 89
SAFETY	J ARCHIBALD	10-30 89
ENVIR.	RG HOLLENBECK	10-31 89
QE	LA GADDIS/TD HAYS	11-1 89
LEAD ENG. APVD.	GL KOCI	10-31 89

APPROVED FOR IMPLEMENTATION BY SR BRIGGS FOR WHC DATE 10-31-89

IMPACT LEVEL 2 — EDT 151655

U.S. DEPARTMENT OF ENERGY
Richland Operations Office
KAISER ENGINEERS HANFORD COMPANY

M

CIVIL DIFFUSION BARRIER & INITIAL BACKFILL

PROJECT B-714, GROUT VAULT PAIR (218-E-16-104 & 105)

SIZE	BLDG NO.	INDEX NO.	DWG NO.	REV NO.
F	218-E-16	0110	H-2-78447	1

SCALE SHOWN — JOB NO. ER8159 — SHEET 1 OF 1

KEHCAD — H278447B1 C 01/30/91

DOES NOT CONTAIN CLASSIFIED OR UNCLASSIFIED CONTROLLED NUCLEAR INFORMATION

Reviewing Official/ADC
Kaiser Engineers Hanford Company
Date 2/4/91

MICHAEL S. RUDEK — STATE OF WASHINGTON — PROFESSIONAL ENGINEER — REV 1 — 2-11-91

WHC MAIN FACILITIES CADD

00131123