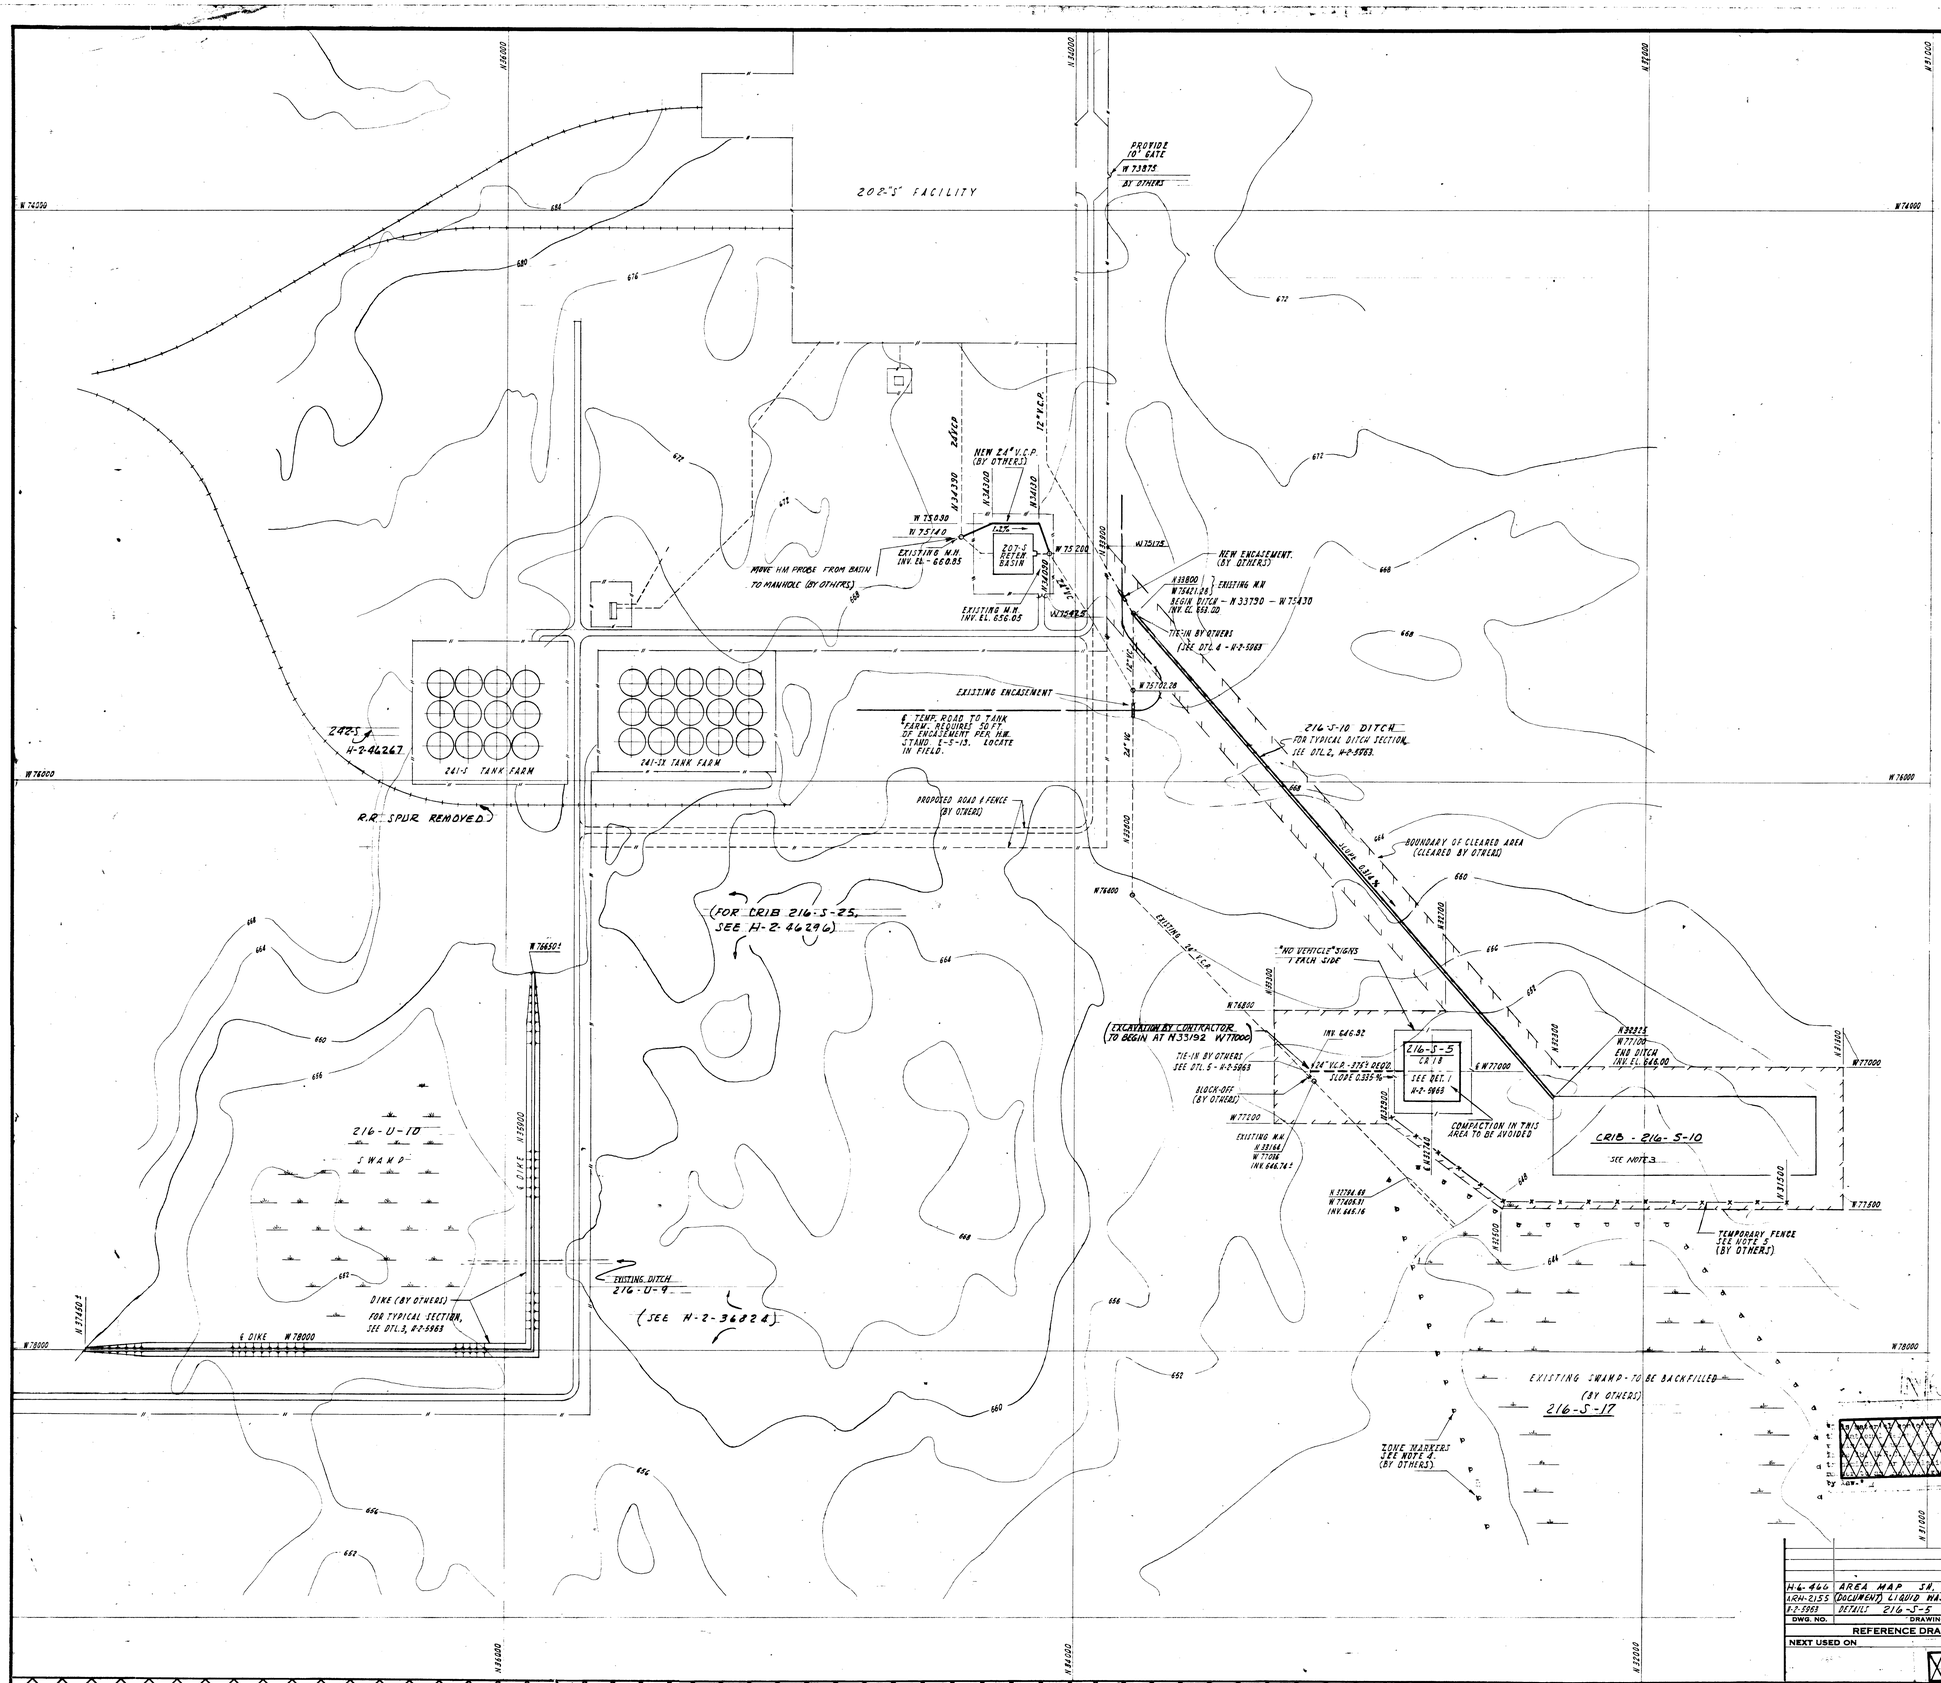


## GENERAL NOTES.

1. VEHICLE AND EQUIPMENT ACCESS SHALL BE MAINTAINED WITHIN THE CLEARED AREA DURING CONSTRUCTION.
2. CONTRACTOR SHALL STOCKPILE ALL EXCAVATED MATERIAL FROM CRIB AND DITCH, WITHIN THE CLEARED AREA SOUTH OF THE SOUTHWEST END OF THE DITCH.
3. SUMP SHALL BE DUG BY OTHERS, AND ALL EXCESS MATERIAL AND SUMP SPOIL SHALL BE USED TO BACKFILL EXISTING SWAMP TO A DEPTH OF ONE FOOT. (PLACING ALSO BY OTHERS.)
4. STANDARD MARKERS AS PER H.W. STAND C-5-21, SIZE Nº I; SHALL BE PLACED AT 100 FT. INTERVALS TO MARK THE PERIPHERY OF COVERED SWAMP AREA. MARKERS TO BE ON POSTS AT A MINIMUM OF 3 FT ABOVE GROUND. POSTS SHALL BE FULLY TREATED 4"X4" SET 2 FT. IN THE GROUND. (BY OTHERS)
5. A TEMPORARY CONSTRUCTION FENCE (WEED BARRIER) SHALL BE CONSTRUCTED ALONG THE WEST EDGE OF CLEARED AREA BETWEEN NORTH COORDINATES 31500 AND 32900. IT SHALL CONSIST OF LIGHT WOVEN WIRE FENCE SET ON WOOD POSTS AT 10 FT. INTERVALS. FENCE SHALL BE ON CLEARED GROUND AS INDICATED. FENCE SHALL BE 5 FT. HIGH, OF 20 GA. STEEL WIRE WITH 2 IN. MESH (OR EQUAL). POSTS TO BE 4"X4" SET AT LEAST 2 FT. IN THE GROUND. (BY OTHERS)

| No. | DESCRIPTION | REV. BY DATE | APP'D BY | FOR | DATE |
|---|---|---|---|---|---|
| 1 | ARH-2155 FCN 2577 BLDG. Nº REVISED TO AGREE W | 3/73 | | ARHCO | 3/30/73 |

REVISIONS

SCALE: 1" = 200'

| | | BY | FOR | DATE |
|---|---|---|---|---|
| DRAWN | DATE 5-20-53 | | Dept | 9-22-53 |
| CHECKED | DATE | | | 9-30-53 |
| ISSUED | DATE 9-26-53 | | | 10-2-53 |
| DES. ENG. | UNIT DESIGN | | | 10-2-53 |
| INST. NO. | 2904-W-6038 | | | 10-2-53 |
| PROJECT NO. | CA-187-D-REV. 6 | | AEC | 10-7-53 |

APPROVALS

**U. S. ATOMIC ENERGY COMMISSION**
**HANFORD ATOMIC PRODUCTS OPERATION**
GENERAL ELECTRIC

0401

216-S-5
REDOX WASTE WATER
DISPOSAL FACILITY
PLOT PLAN

| DWG. NO. | DRAWING TITLE |
|---|---|
| H-6-466 | AREA MAP SH. 7 |
| ARH-2155 | (DOCUMENT) LIQUID WASTE DISPOSAL SITES |
| H-2-5963 | DETAILS 216-S-5 CRIB |

REFERENCE DRAWINGS

NEXT USED ON

CLASSIFICATION

BLDG. 2904-W NO. 216-S | DWG. NO. H-2-5962 | SHEET NO. | SHEETS

Re-Classified by G.H. Baum 6-7-54