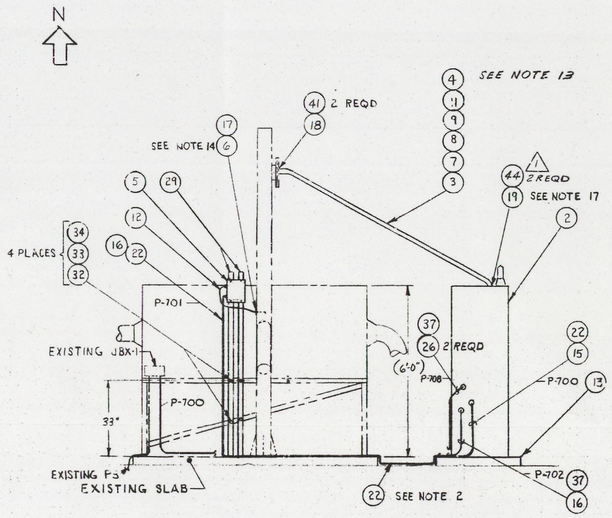


ELEVATION A-A 1-8G

BLOWER REMOVED FOR CLARITY

SCALE : 1/2" = 1'-0"

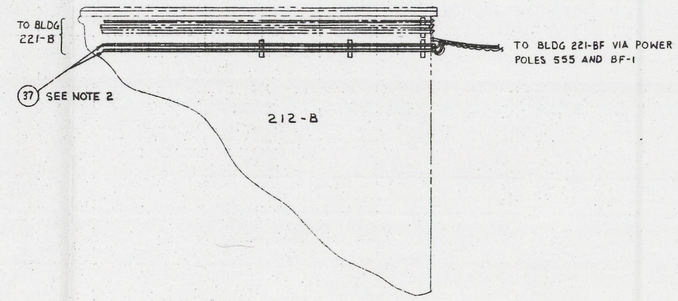


SOUTH WEST CORNER

VIEW B-B 2-8C

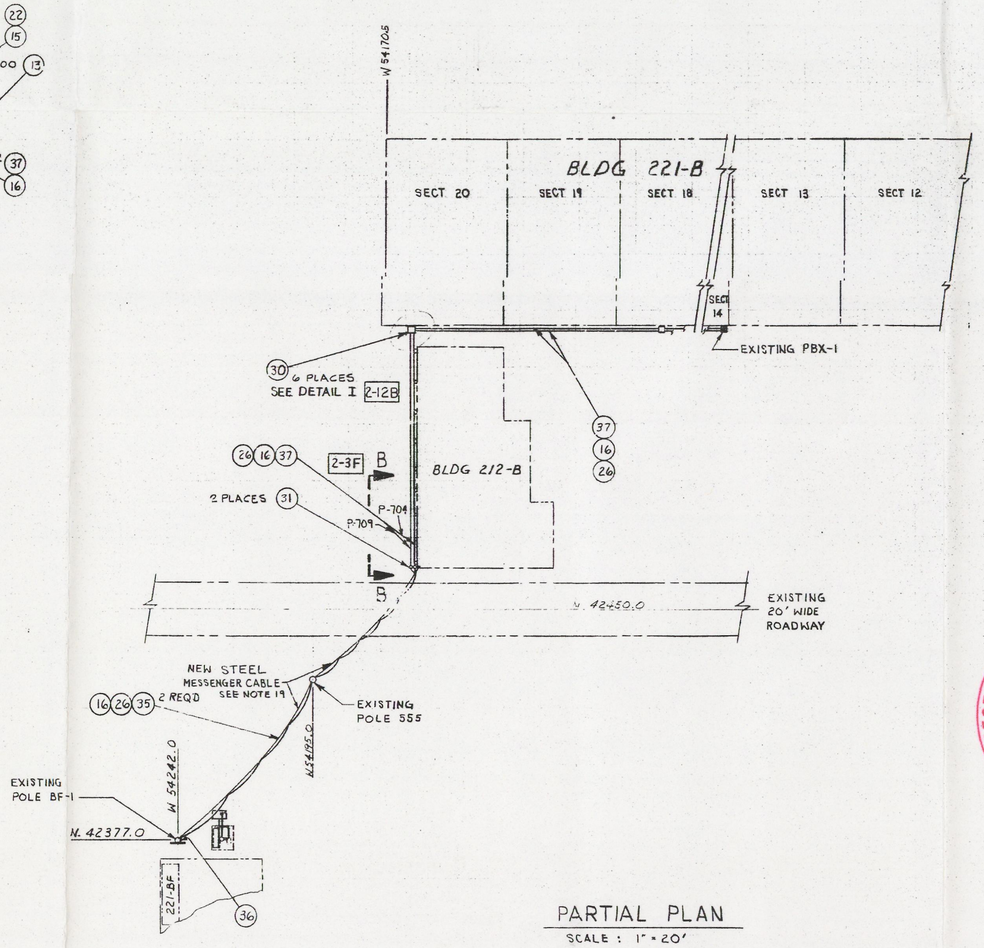


PARTIAL PLAN

SCALE : 1" = 20'

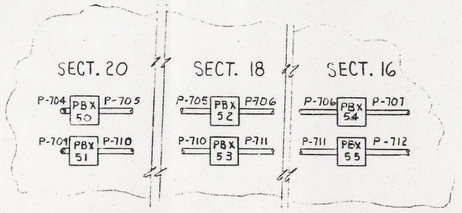


DETAIL I 2-8D

SEE NOTE 2

SCALE: 1" = 1'-0"

NOTE:
SECTION 16 (PBX 54 & PBX 55) NOT SHOWN IN PARTIAL PLAN

0031028

CAUTION
NOT COMPLETE WITHOUT
CURRENT STATUS OF OUTSTANDING
ECNS FROM DATA BASE

MAR 24 1993

SEP 1993 RECEIVED EDMC

| REVIEW NUMBER | 1 | 2 | 3 | 4 |
|---|---|---|---|---|

THIS DRAWING HAS BEEN APPROVED BY A ROCKWELL DOCUMENT REVIEW BOARD.
REVISION NO. a
CHAIRMAN J. Cammann DATE 11/30/83

IMPACT LEVEL I

| DRAWING APPROVALS | DATE |
|---|---|
| QUALITY ASSURANCE J.S. Mc Gatte | 11/4/83 |
| APPD H.S.E. Hazelwood | 11/4/83 |
| APPD L.D. Clark | 11/4/83 |
| APPD R.L. Stanton | 11/4/83 |
| R.L. STANTON | |
| DRAFTING APPD P.A. Byrne | 11/4/83 |
| CHECKED A.A. Miller | 11/4/83 |
| CLASSIFICATION D.K. Davidson | 10/83 |
| NONE | BY NOT REQD |

U. S. Department of Energy
Richland Operations Office

Rockwell Hanford Operations
Richland, Washington 99352

296-B-13
STACK MONITOR
INSTALLATION

| SCALE | BLDG NO. | SHEET NO. |
|---|---|---|
| 1/2" & NOTED | 221-B, 221-BF | 5901 |
| DRAWING NO. H-2-74855 | SHEET NO. 2 | OF NOTES 6 |

| REV | DESCRIPTION | CHKD BY DATE | REV BY DATE | CHANGE | RESPONSIBLE ENGINEER | QUALITY ASSURANCE | MICRO FYI |
|---|---|---|---|---|---|---|---|
| 1 | CHANGE Q.A. TO IMPACT INCORP E.O. 14167 | | | | | | |

REVISION APPROVALS

REVISIONS

COMMENT PRT ISSUE NO. 1 11/7/83 DATE | CHECK PRT. ISSUE NO. 1 11/7/83 DATE

DRAWING STATUS D.I. - E 435

| DWG NO. | DRAWING TITLE |
|---|---|
| | |

REFERENCE DRAWINGS

NEXT USED ON H-2-74855 SH. 1

START

0031028

9413096.0608

CAUTION
NOT C[illegible] WITHOUT
CUR[illegible] OUTSTANDING
[illegible]

[illegible] 1993

SEP 1993
RECEIVED
EDMC

REVIEW NUMBER

THIS DRAWING HAS BEEN APPROVED BY A ROCKWELL DOCUMENT REVIEW BOARD.
REVISION NO. a

CHAIRMAN J. Cammann DATE 11/30/83

IMPACT LEVEL I

| DRAWING APPROVALS | DATE |
|---|---|
| APPROVED QUALITY ASSURANCE F. E. [illegible] | [illegible] |
| APPD H S [illegible] | [illegible] |
| APPD [illegible] | [illegible] |
| APPD R D Keck | [illegible] |
| APPD R L Stanton | [illegible] |
| DESIGNED BY R. L. STANTON | |
| DRAFTED BY P A Byrne | [illegible] |
| CHECKED D. D. Tilley | [illegible] |
| DESIGN D. K. Davidson | 10/83 |
| CLASSIFICATION NONE | NOT REQD |

U. S. Department of Energy
Richland Operations Office
Rockwell Hanford Operations
Richland, Washington 99352

296-B-13
STACK MONITOR
INSTALLATION

SCALE 1/2" = NOTED | BLDG NO. 221-B, 212-B, 221-BF | INDEX NO. 5901

DRAWING NO. H-2-74855 | SHEET NO. 2 | SHEETS 6

| REV. | CHKD BY DATE | REV BY DATE | DESCRIPTION | REV. NO. |
|---|---|---|---|---|
| 86 | [illegible] | [illegible] | CHANGE Q.A. TO IMPACT INCORP E.O. 14167 | 1 |

REVISIONS

1/7/83 DATE | CHECK PRT. ISSUE NO. 1 | 11/7/83 DATE | LAST REV. 1

DRAWING STATUS D.I. - E 485

ING
BF

4 3 2 1

16x 24x