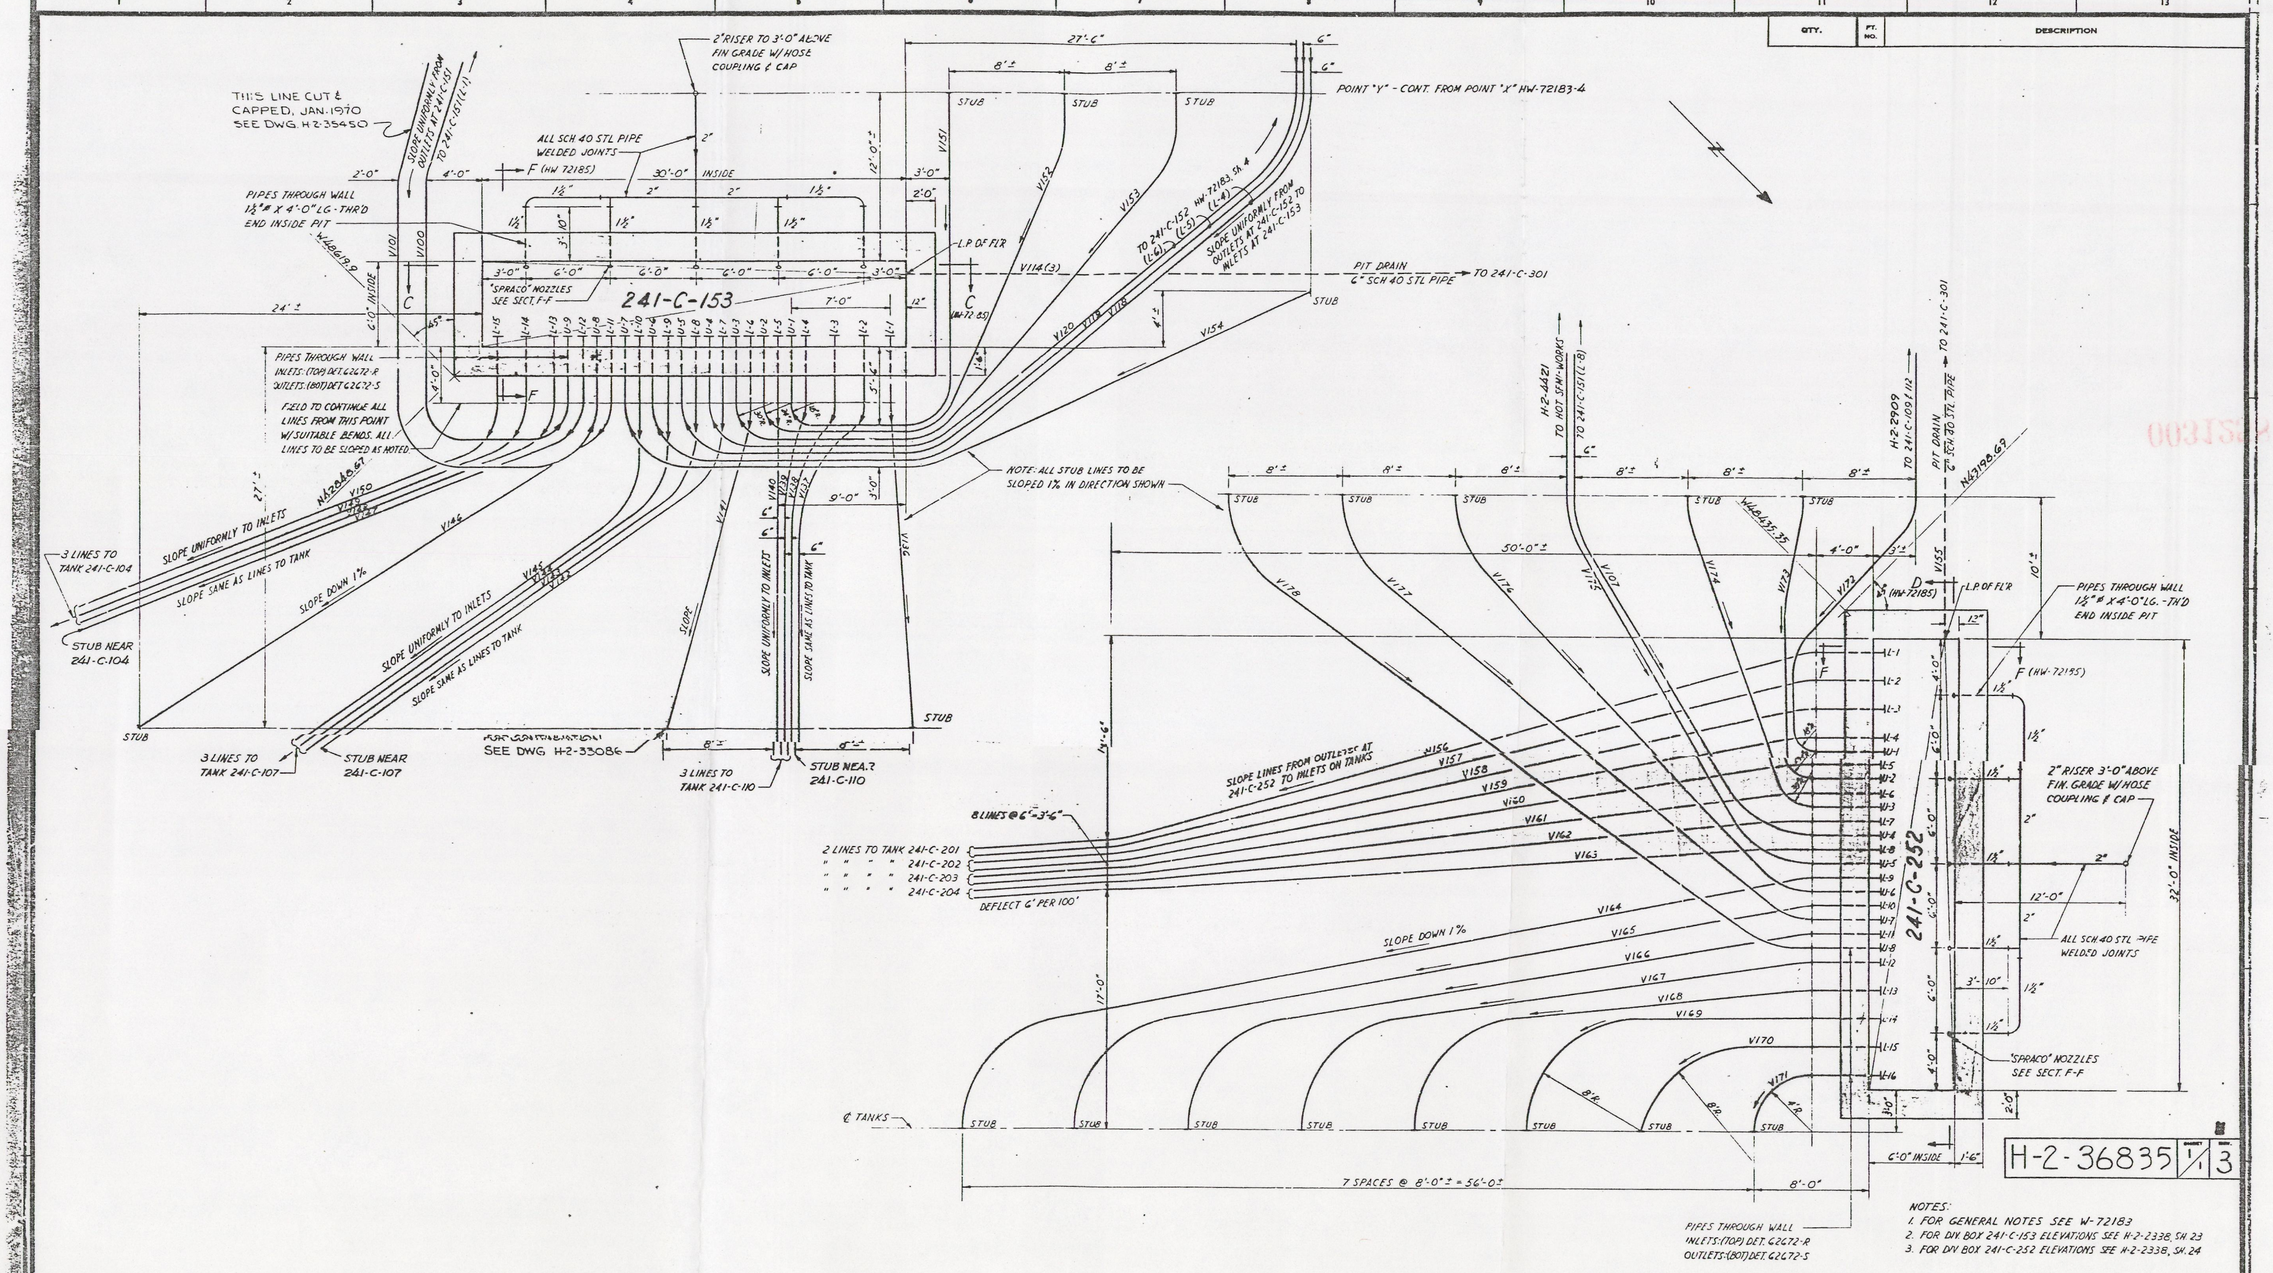

H-2-36835 1/1 3

NOTES:
1. FOR GENERAL NOTES SEE W-72183
2. FOR DIV. BOX 241-C-153 ELEVATIONS SEE H-2-2338, SH. 23
3. FOR DIV. BOX 241-C-252 ELEVATIONS SEE H-2-2338, SH. 24

(THIS DWG WAS FORMERLY HW-72184 SH 4 OF 4)

NO.	DESCRIPTION	REV. BY DATE	APP'D BY	FOR	DATE
3	WAS DWG HW-72184 SH 4 FCN 2601	10-73			
2	ADDED NOTE ZN A-2 (FCN 21470)	BH 5/70			
1	ADDED REF #8 ADDED NOTE (ZONE C-6)				

REVISIONS

REV. NO.	DWG. NO.	DRAWING TITLE
8	H-2-33086	TRANSFER LINE 241-C-110 - 241-C-153
7	H-2-44501	SHT. 92 AREA MAP - "A" PLANT FAC.
6	H-2-44502	FLOW DIAGRAM - WASTE FAC.
	H-2-2338	SH. 24 - NOZZLE INF. 241-C-252
	H-2-2338	SH. 23 - " " 241-C-153
	W-72185	DIVERSION BOXES - SECTIONS
	W-72183	DIV. BOXES 241-C-151 & 152 - SH. 4
	W-72182	PLOT PLAN - SHT. 4

REFERENCE DRAWINGS

NEXT USED ON

CHECK PRINT | COMMENT PRINT | APPROVED FOR CONST. | APPROVED FOR PURCHASE | APPROVED FOR DESIGN

SCALE 0 4 FT

DRAWN M. EDGAR DATE 2-6-64

CHECKED DATE 3-3-64

ISSUED DATE

DES. ENG. DATE 3-3-64

PROJECT CE-0002 SHT. NO.

CLASSIFICATION NONE

U. S. ATOMIC ENERGY COMMISSION
HANFORD ATOMIC PRODUCTS OPERATION
GENERAL ELECTRIC

PIPING
DIV. BOXES 241-C-153 & 241-C-252 ARR'G'T - PLANS

BLDG. NO. 241-C INDEX NO. 0403

DWG. NO. H-2-36835 SHT. NO. 1 SHT. 1

OCT 1993 RECEIVED EDMC