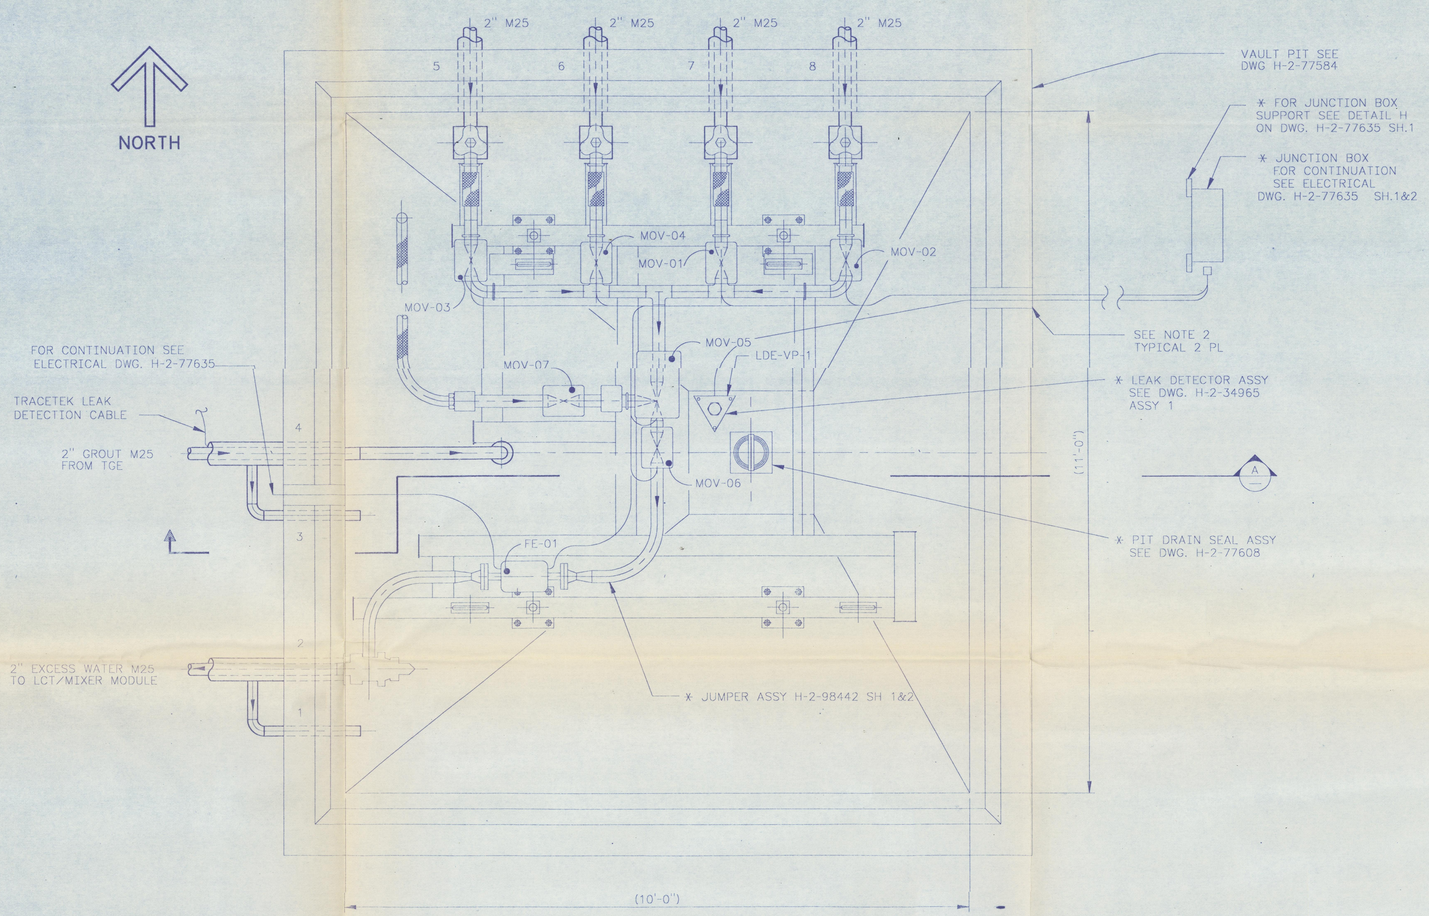

PLAN VAULT PIT 218-E-16-102 & 103

(COVER REMOVED FOR CLARITY)

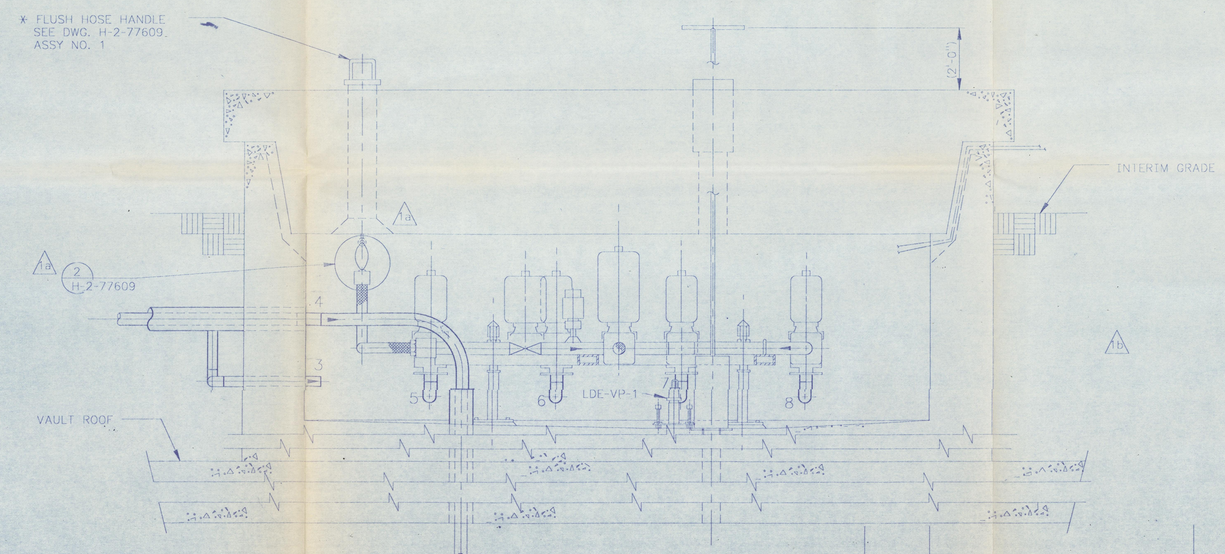

SECTION A

SCALE:1"=1'-0"

NOTES:

1. FOR GENERAL NOTES SEE DWG. H-2-77596.
2. SEAL CABLE SLOT WITH DUCT SEAL INSTALL PER MANUFACTURES SPECIFICATIONS.
3. SEE DWG. H-2-77610 FOR COVER PAINTING DIAGRAM.
4. FOR CONTINUATION OF PIPING SEE DWG. H-2-77596.
5. (*) ASTERISK INDICATES EQUIPMENT TO BE FURNISHED AND INSTALLED BY OTHERS.

CHARLES R. DOOK, STATE OF WASHINGTON, REGISTERED PROFESSIONAL ENGINEER

DOES NOT CONTAIN CLASSIFIED OR UNCLASSIFIED CONTROLLED NUCLEAR INFORMATION

REVIEWING OFFICIAL/ADC: [signature]

DATE: 11-28-90

JAN 1991 RECEIVED EDMC

NUMBER	TITLE
H-2-77573	DRAWING LIST

DRAWING TRACEABILITY LIST

REFERENCES

NEXT USED ON

REV BY DATE	DESCRIPTION	REV
9-13-90 GD	b) B-714-55 ZN A,B4 a) B-714-22 ZN B7,8 THRU B-714-61 GEN REV; INCORP ALL ECNs	RS 1

REVISIONS

COMMENT REVIEW

WHC APPROVAL BY SR BRIGGS	DATE 12-28 1988	
PROJ ENGR JD CLOUD	12-28 1988	
QA H. HENRIKSON	7-29 1988	
APPROVED BY WJM/RM ITEN	7-27 1988	
SAFETY JLH/AG MINISTER	7-21 1988	
APPROVED BY CRZ/JR COLLINS	7-19 1988	
CHECKED BY L.HALL	7-19 1988	
DRAWN BY D.MILTON	1-15 1988	
DESIGNED BY D.MILTON	1-15 1988	
CAD FILE B077600A		
CAD CODE 2B:DEC:ACD2:9.13:NN		

IMPACT LEVEL 2 | EDT #101089

U.S. DEPARTMENT OF ENERGY
RICHLAND OPERATIONS OFFICE
KAISER ENGINEERS HANFORD COMPANY

M

PIPING JUMPER ARRGT VAULT PIT

PROJECT TITLE: GROUT VAULT PAIR 218-E-16-102&103

PROJ	WO	JOB
B-714	ER1060	242500

SCALE	BLDG	INDEX
SHOWN	218-E-16	0402

DRAWING NUMBER	SHEET	OF	REV
H-2-77600	1	1	1

KEHCAD "F" PLT SCF 1=12

0012488