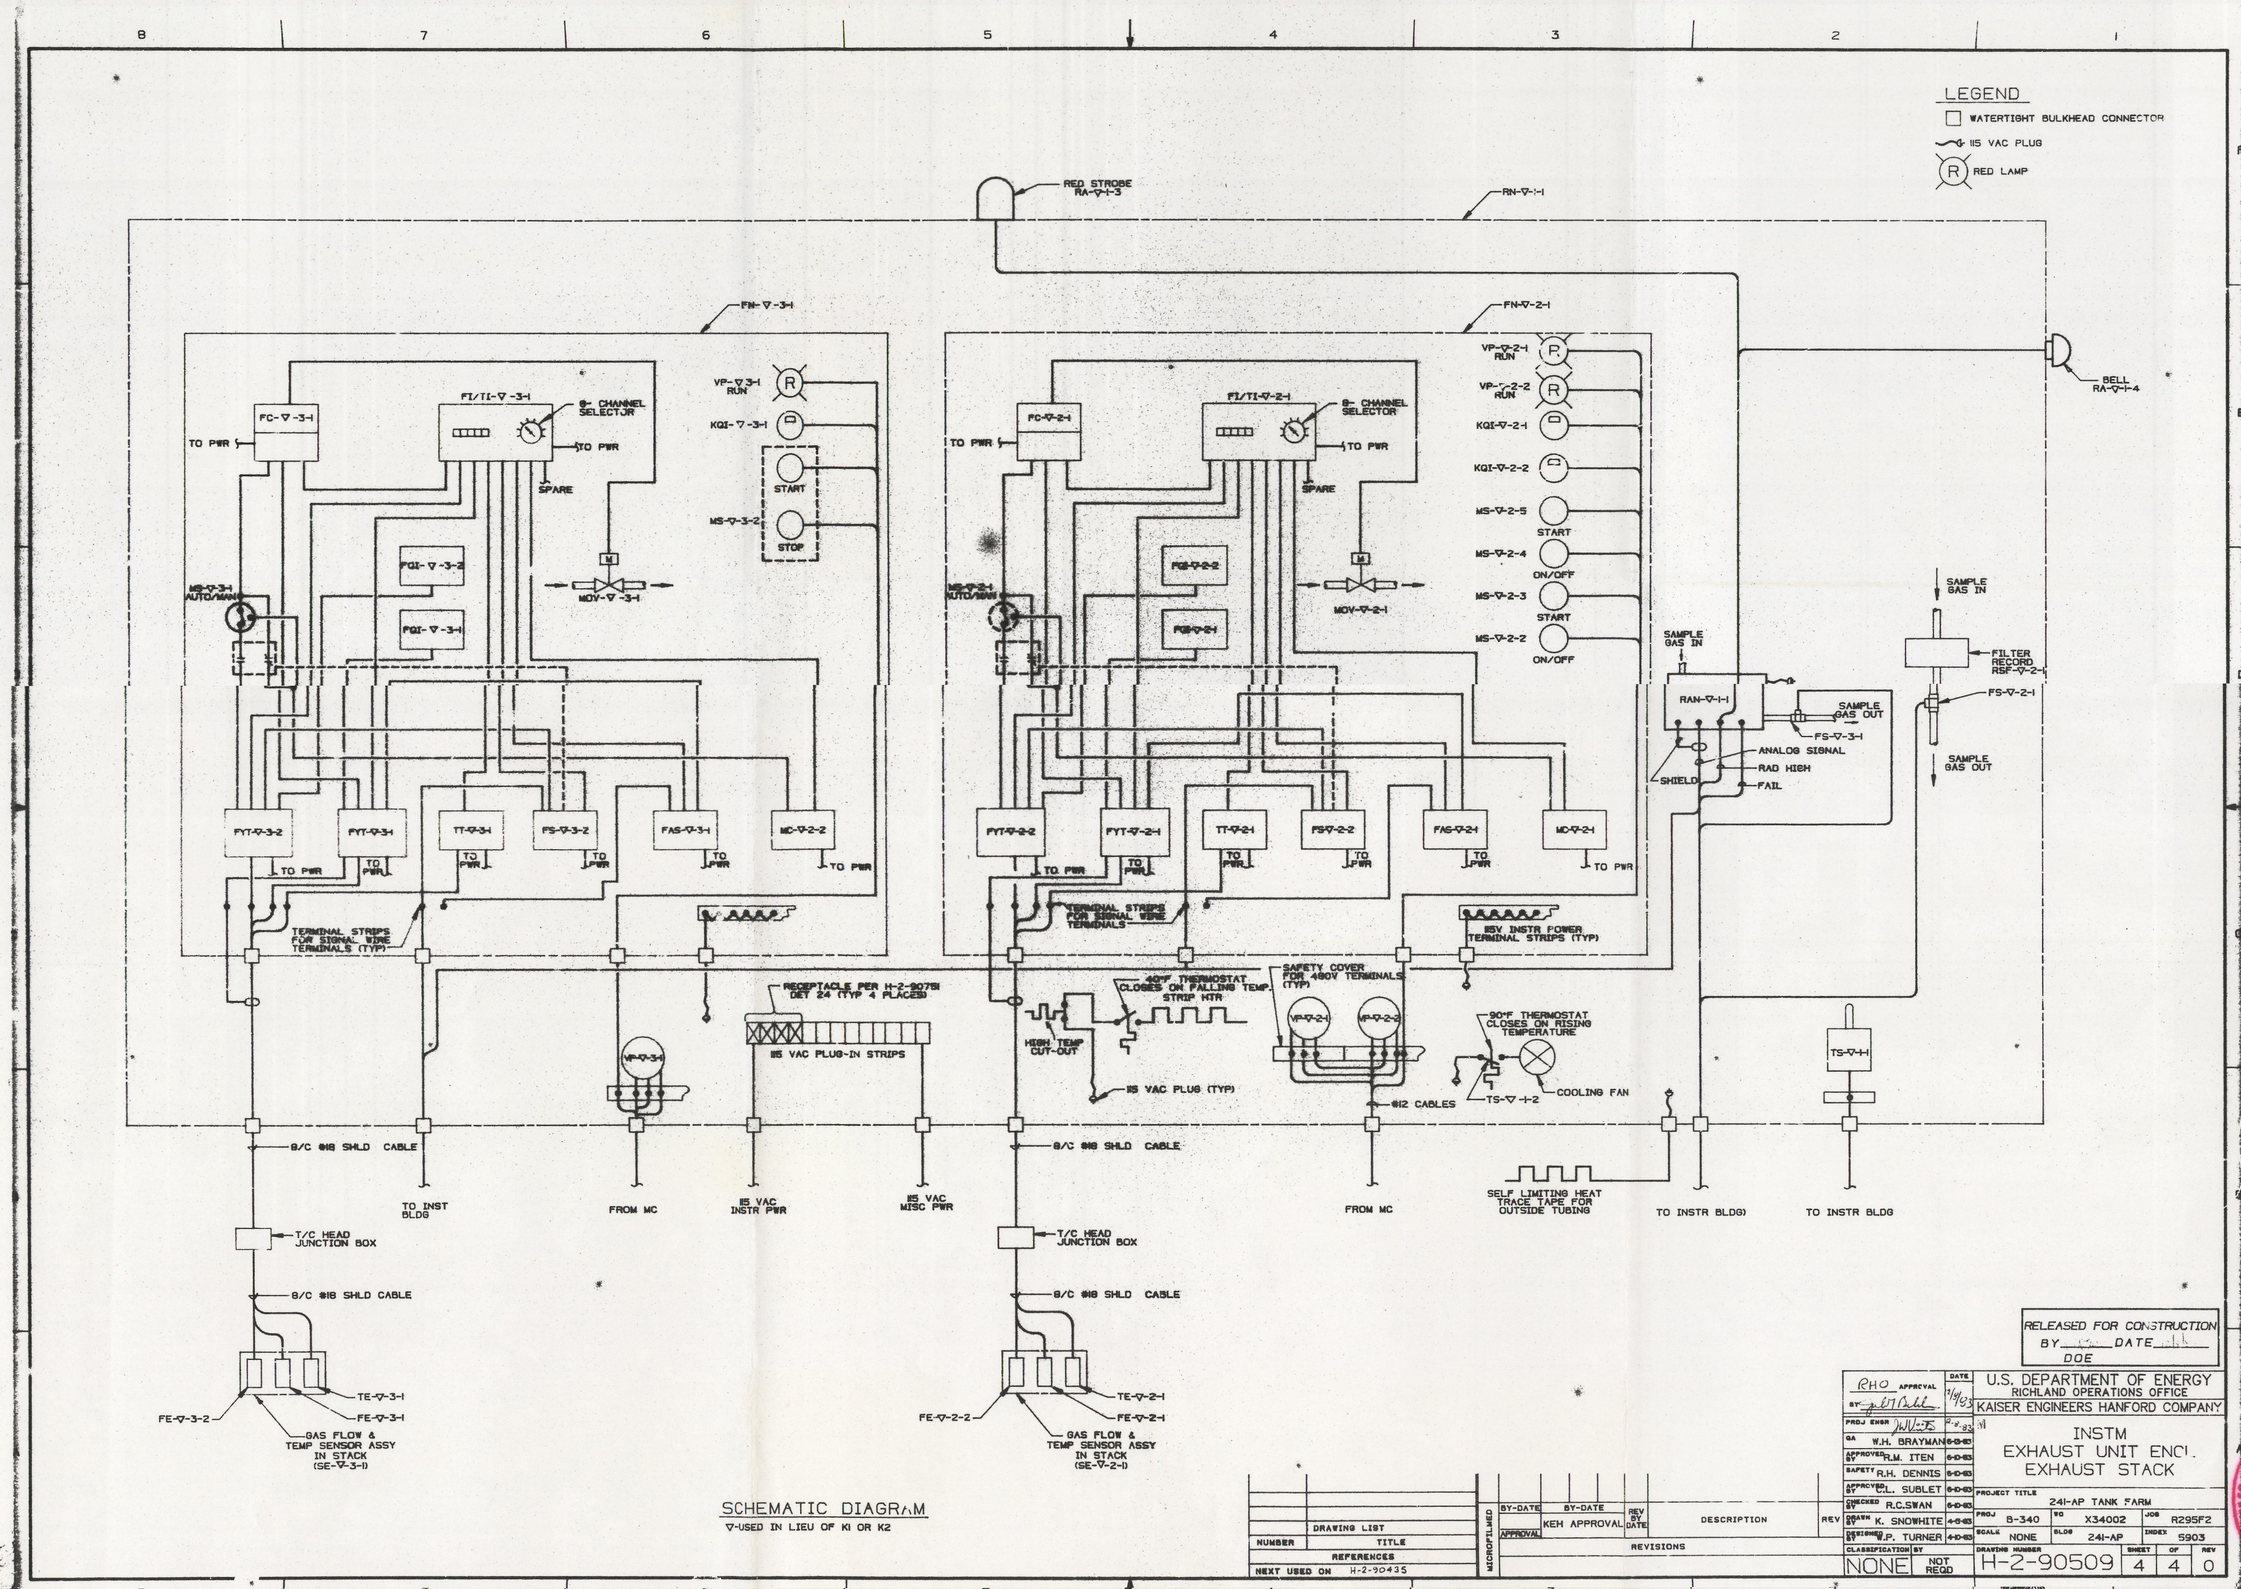

SCHEMATIC DIAGRAM

∇-USED IN LIEU OF K1 OR K2

RELEASED FOR CONSTRUCTION
BY ____ DATE ____
DOE

RHO APPROVAL BY	DATE 7/9/93	U.S. DEPARTMENT OF ENERGY RICHLAND OPERATIONS OFFICE KAISER ENGINEERS HANFORD COMPANY
PROJ ENGR	2-8-83	INSTM EXHAUST UNIT ENCL. EXHAUST STACK
QA W.H. BRAYMAN	6-13-83	
APPROVED BY R.M. ITEN	6-10-83	
SAFETY R.H. DENNIS	6-10-83	
APPROVED BY C.L. SUBLET	6-10-83	PROJECT TITLE 241-AP TANK FARM
CHECKED BY R.C.SWAN	6-10-83	
DRAWN BY K. SNOWHITE	4-6-83	PROJ B-340 · WO X34002 · JOB R295F2
DESIGNED BY W.P. TURNER	4-10-83	SCALE NONE · BLDG 241-AP · INDEX 5903
CLASSIFICATION NONE	BY NOT REQD	DRAWING NUMBER H-2-90509 · SHEET 4 · OF 4 · REV 0

NUMBER	DRAWING LIST TITLE
REFERENCES	
NEXT USED ON	H-2-90435

MICROFILMED	BY-DATE	BY-DATE	REV BY DATE	DESCRIPTION	REV
	APPROVAL	KEH APPROVAL			
REVISIONS					

OCT 1993 RECEIVED EDMC