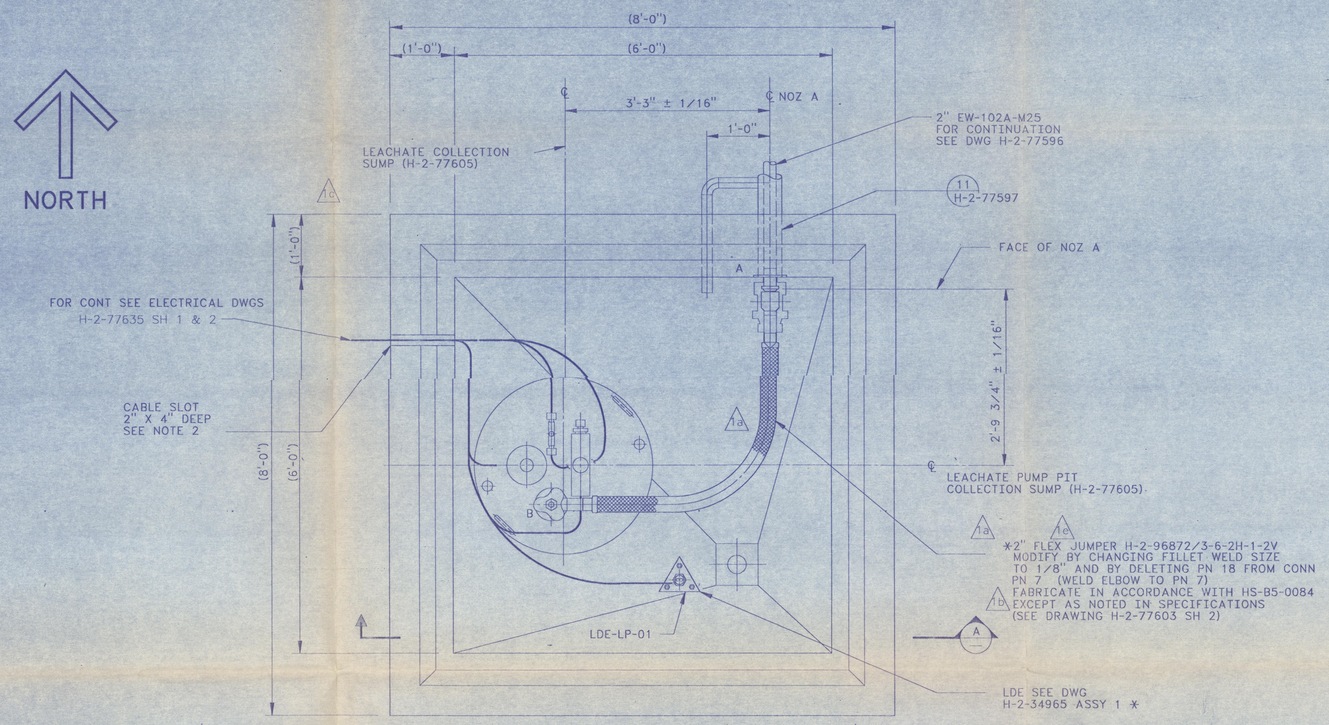

PLAN (COVER BLOCKS REMOVED FOR CLARITY)
SCALE: 1"=1'-0"

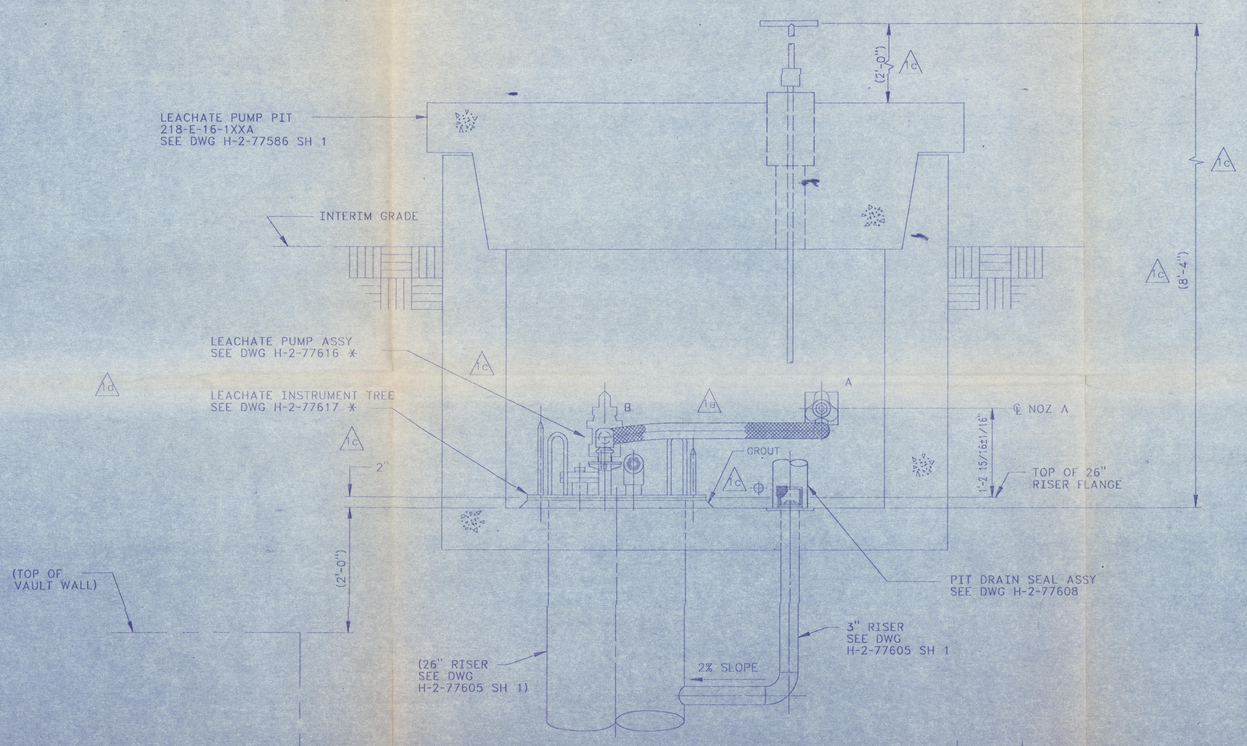

SECTION A
SCALE: 1"=1'-0"

NOTES:

1. FOR GENERAL NOTES SEE H-2-77596.
2. PACK CABLE SLOT WITH DUCT SEAL INSTALL PER MANUFACTURES SPECIFICATIONS.
3. SEE H-2-77610 FOR LEACHATE PUMP PIT COVER PAINTING DIAGRAM.
4. (*) ASTERISK INDICATES EQUIPMENT TO BE FURNISHED AND INSTALLED BY OTHERS.
5. SUBSTITUTE APPROPRIATE VAULT NUMBER IN PLACE "XX".

DOES NOT CONTAIN CLASSIFIED OR UNCLASSIFIED CONTROLLED NUCLEAR INFORMATION
REVIEWING OFFICIAL/ADC: [signature] DATE: 11-28-90

CHARLES R. ZOOK, STATE OF WASHINGTON, REGISTERED PROFESSIONAL ENGINEER

JAN 1991 RECEIVED EDMC

NUMBER	TITLE	NUMBER	TITLE
H-2-77573	DRAWING LIST		

DRAWING TRACEABILITY LIST — REFERENCES — NEXT USED ON

REV	BY-DATE	BY-DATE	REV BY DATE	DESCRIPTION	REV
M	JR Briggs 12/13/90	TDH 12-8-90 DRL 12-7-90	DRL 12-4-90	e) B-714-59 ZN D5 d) B-714-55 ZN A,B8 F7 c) B-714-22 ZN B5,6,8 C2,6 b) B-714-21 ZN D5 a) B-714-13 ZN B6 E5,6 THRU B-714-61 GEN REV; INCORP ALL ECNs	RS 1

REVISIONS

WHC APPROVAL	BY SR BRIGGS	DATE 12-28 1988
PROJ ENGR	JD CLOUD	12-28 1988
QA	H HENRIKSON	7-29 1988
APPROVED BY	WJM RM ITEN	7-27 1988
SAFETY	AG MINISTER JLH	7-21 1988
APPROVED BY	CRZ JR COLLINS	7-21 1988
CHECKED BY	L HALL	7-21 1988
DRAWN BY	DK MILTON	5-2 1988
DESIGNED BY	DK MILTON	5-2 1988
CAD FILE	B077612A	
CAD CODE	2B:DEC:ACD2:9.13:NN	

COMMENT REVIEW

IMPACT LEVEL 2 — EDT #101089

U.S. DEPARTMENT OF ENERGY
RICHLAND OPERATIONS OFFICE
KAISER ENGINEERS HANFORD COMPANY

M PIPING
LEACHATE PUMP PIT
JMPR ARR/JMPR ASSY

PROJECT TITLE: GROUT VAULT PAIR 218-E-16-102&103

PROJ	WO	JOB
B-714	ER1060	242500

SCALE	BLDG	INDEX
SHOWN	218-E-16	0402

DRAWING NUMBER	SHEET	OF	REV
H-2-77612	1	1	1

KEHCAD 1=12

0012498