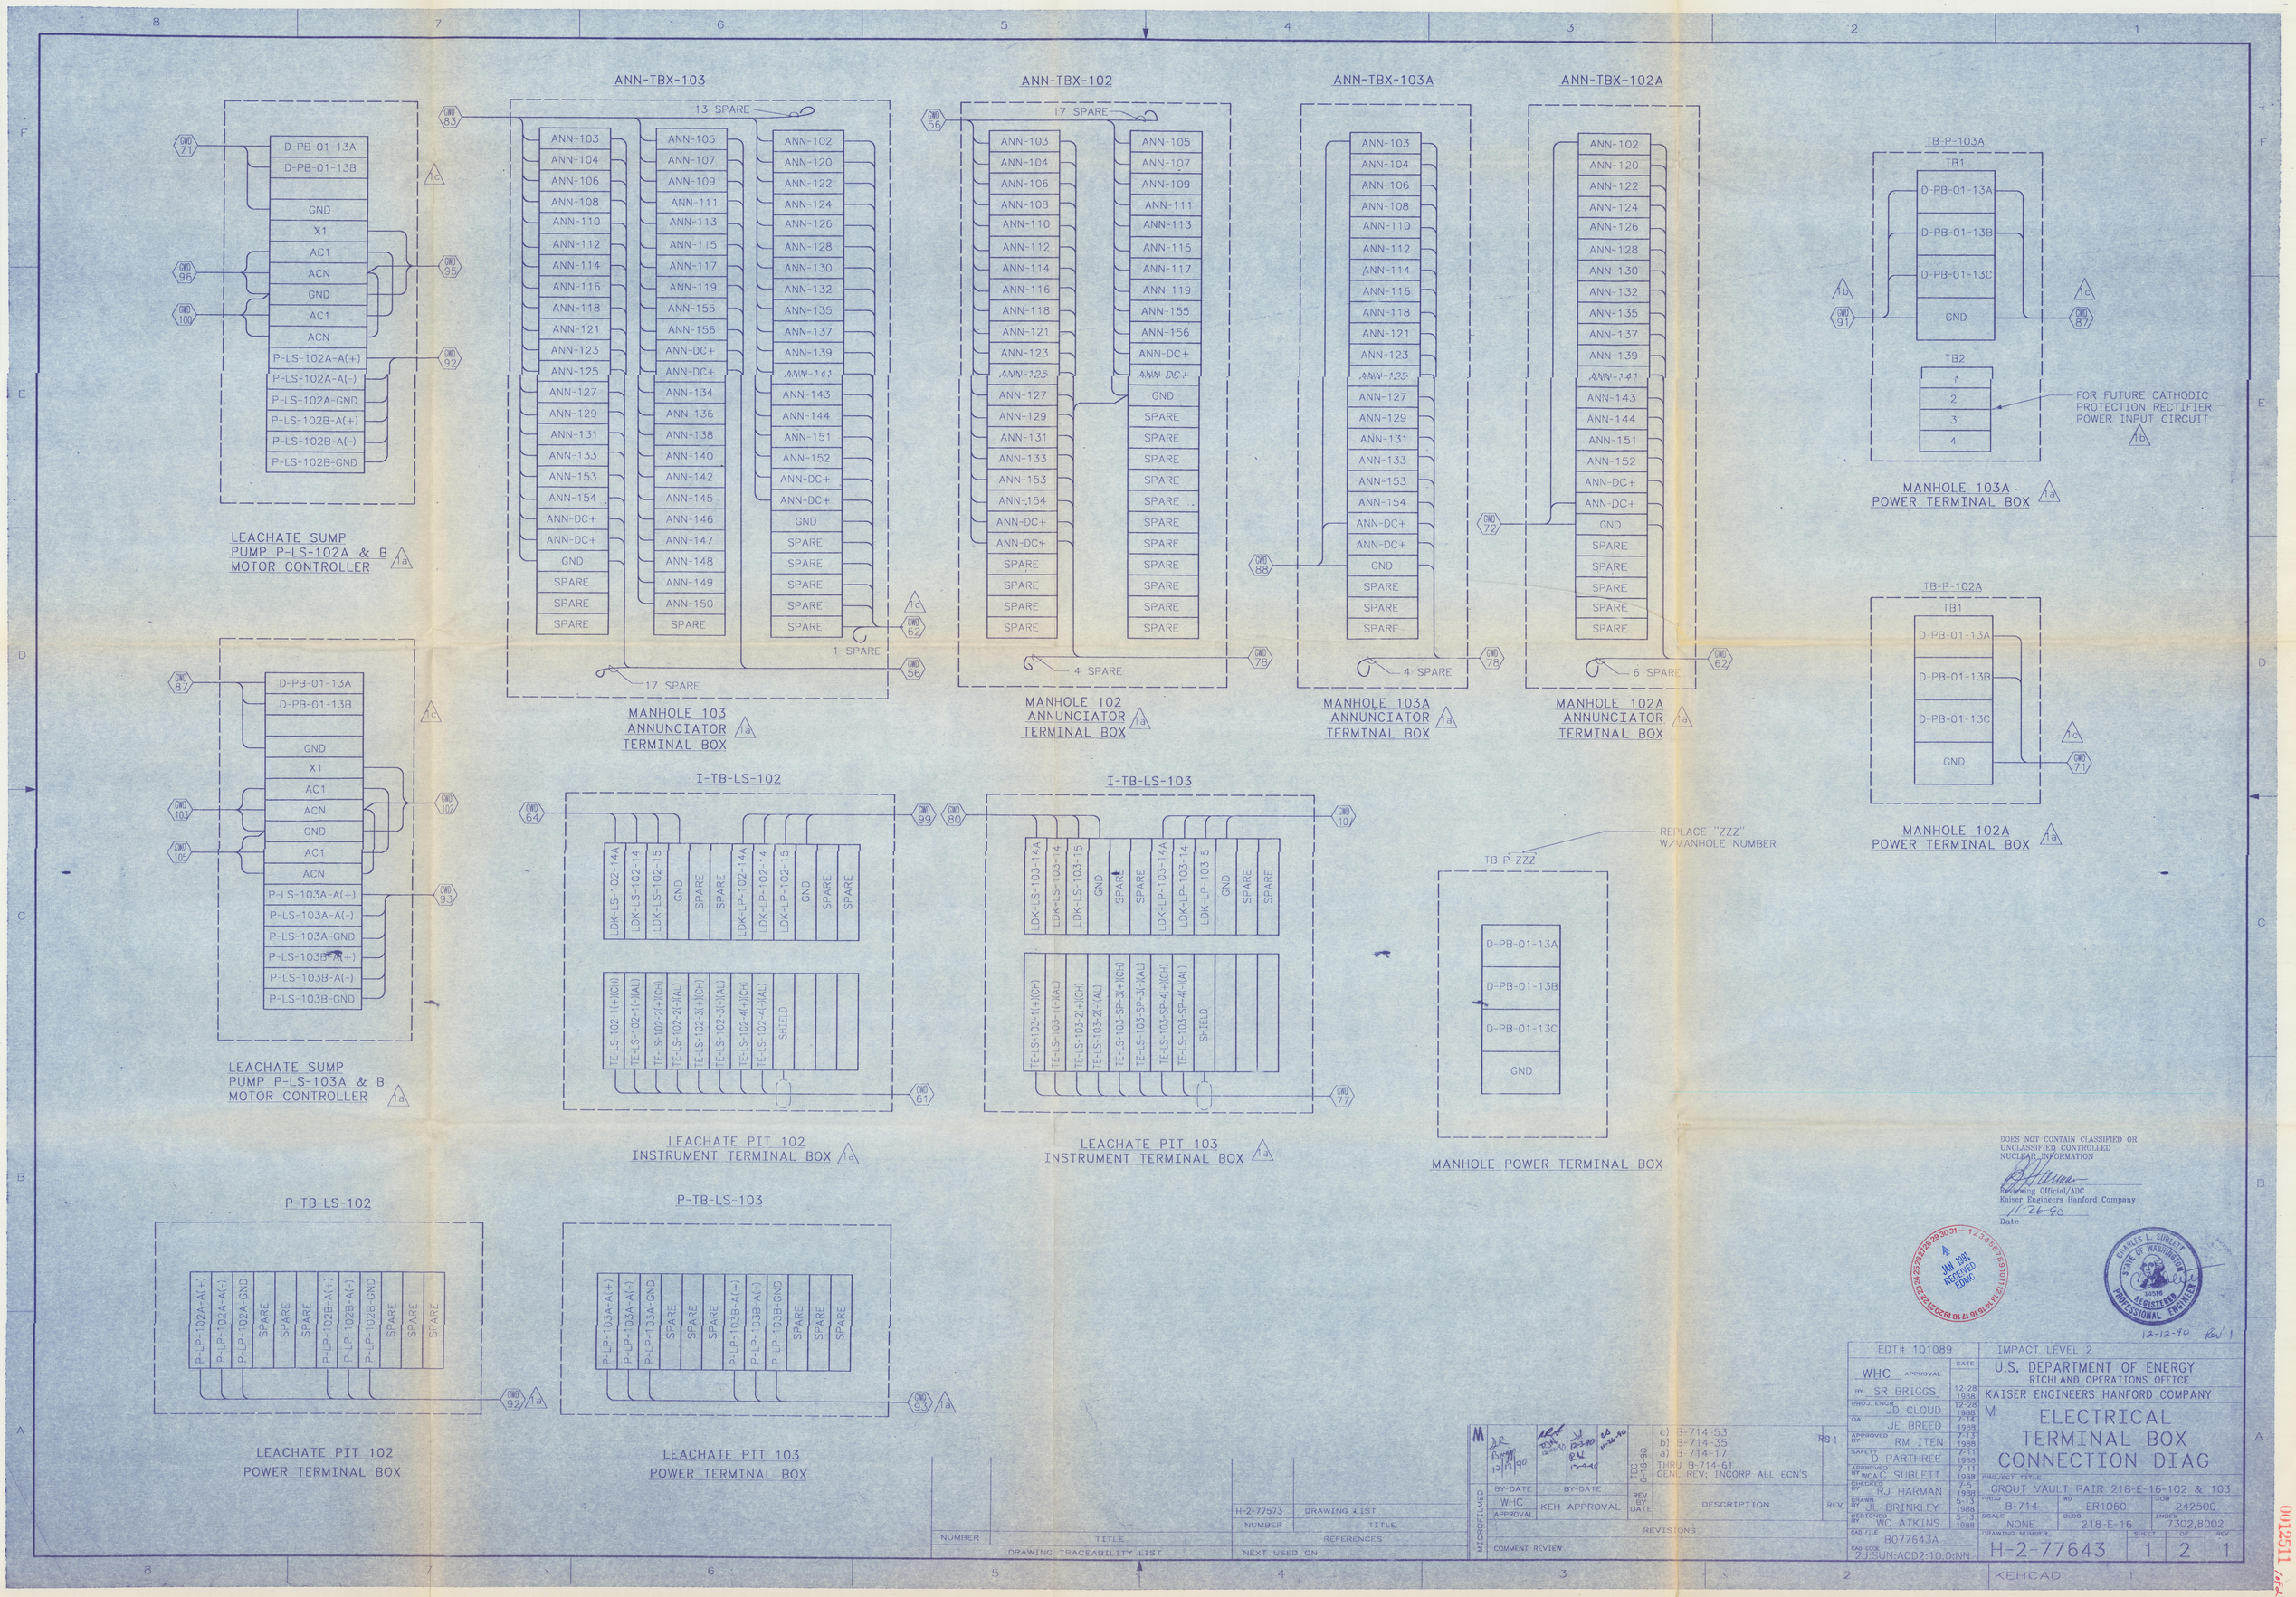

DOES NOT CONTAIN CLASSIFIED OR UNCLASSIFIED CONTROLLED NUCLEAR INFORMATION

Reviewing Official/ADC
Kaiser Engineers Hanford Company
11-26-90
Date

JAN 1991 RECEIVED EDMC

CHARLES L. SUBLETT STATE OF WASHINGTON 14516 REGISTERED PROFESSIONAL ENGINEER

12-12-90 Rev 1

EDT# 101089		IMPACT LEVEL 2	
WHC APPROVAL	DATE	U.S. DEPARTMENT OF ENERGY RICHLAND OPERATIONS OFFICE	
BY SR BRIGGS	12-28 1988	KAISER ENGINEERS HANFORD COMPANY	
PROJ. ENGR JD CLOUD	12-28 1988	M ELECTRICAL TERMINAL BOX CONNECTION DIAG	
QA JE BREED	7-14 1988		
APPROVED BY RM ITEN	7-13 1988		
SAFETY D PARTHREE	7-11 1988		
APPROVED BY WCA C SUBLETT	7-11 1988	PROJECT TITLE GROUT VAULT PAIR 218-E-16-102 & 103	
CHECKED BY RJ HARMAN	7-5 1988		
DRAWN BY JL BRINKLEY	5-13 1988	PROJ B-714	WO ER1060	JOB 242500
DESIGNED BY WC ATKINS	5-13 1988	SCALE NONE	BLDG 218-E-16	INDEX 7302,8002
CAD FILE B077643A		DRAWING NUMBER H-2-77643	SHEET 1 OF 2	REV 1
CAD CODE 2J:SUN:ACD2:10.0:NN				

M	JR Briggs 12/13/90	ARF 12-11-90	JL 12-3-90 RH 12-4-90	CS 11-26-90
MICROFILMED	BY-DATE	BY-DATE	REV BY DATE	DESCRIPTION	REV
	WHC APPROVAL	KEH APPROVAL		c) B-714-53 b) B-714-35 a) B-714-17 THRU B-714-61 GENL REV; INCORP ALL ECN'S	RS 1
	COMMENT REVIEW			REVISIONS	

NUMBER	TITLE	NUMBER	TITLE
		H-2-77573	DRAWING LIST
DRAWING TRACEABILITY LIST		REFERENCES	
		NEXT USED ON	

KEHCAD

0012511 1 of 2

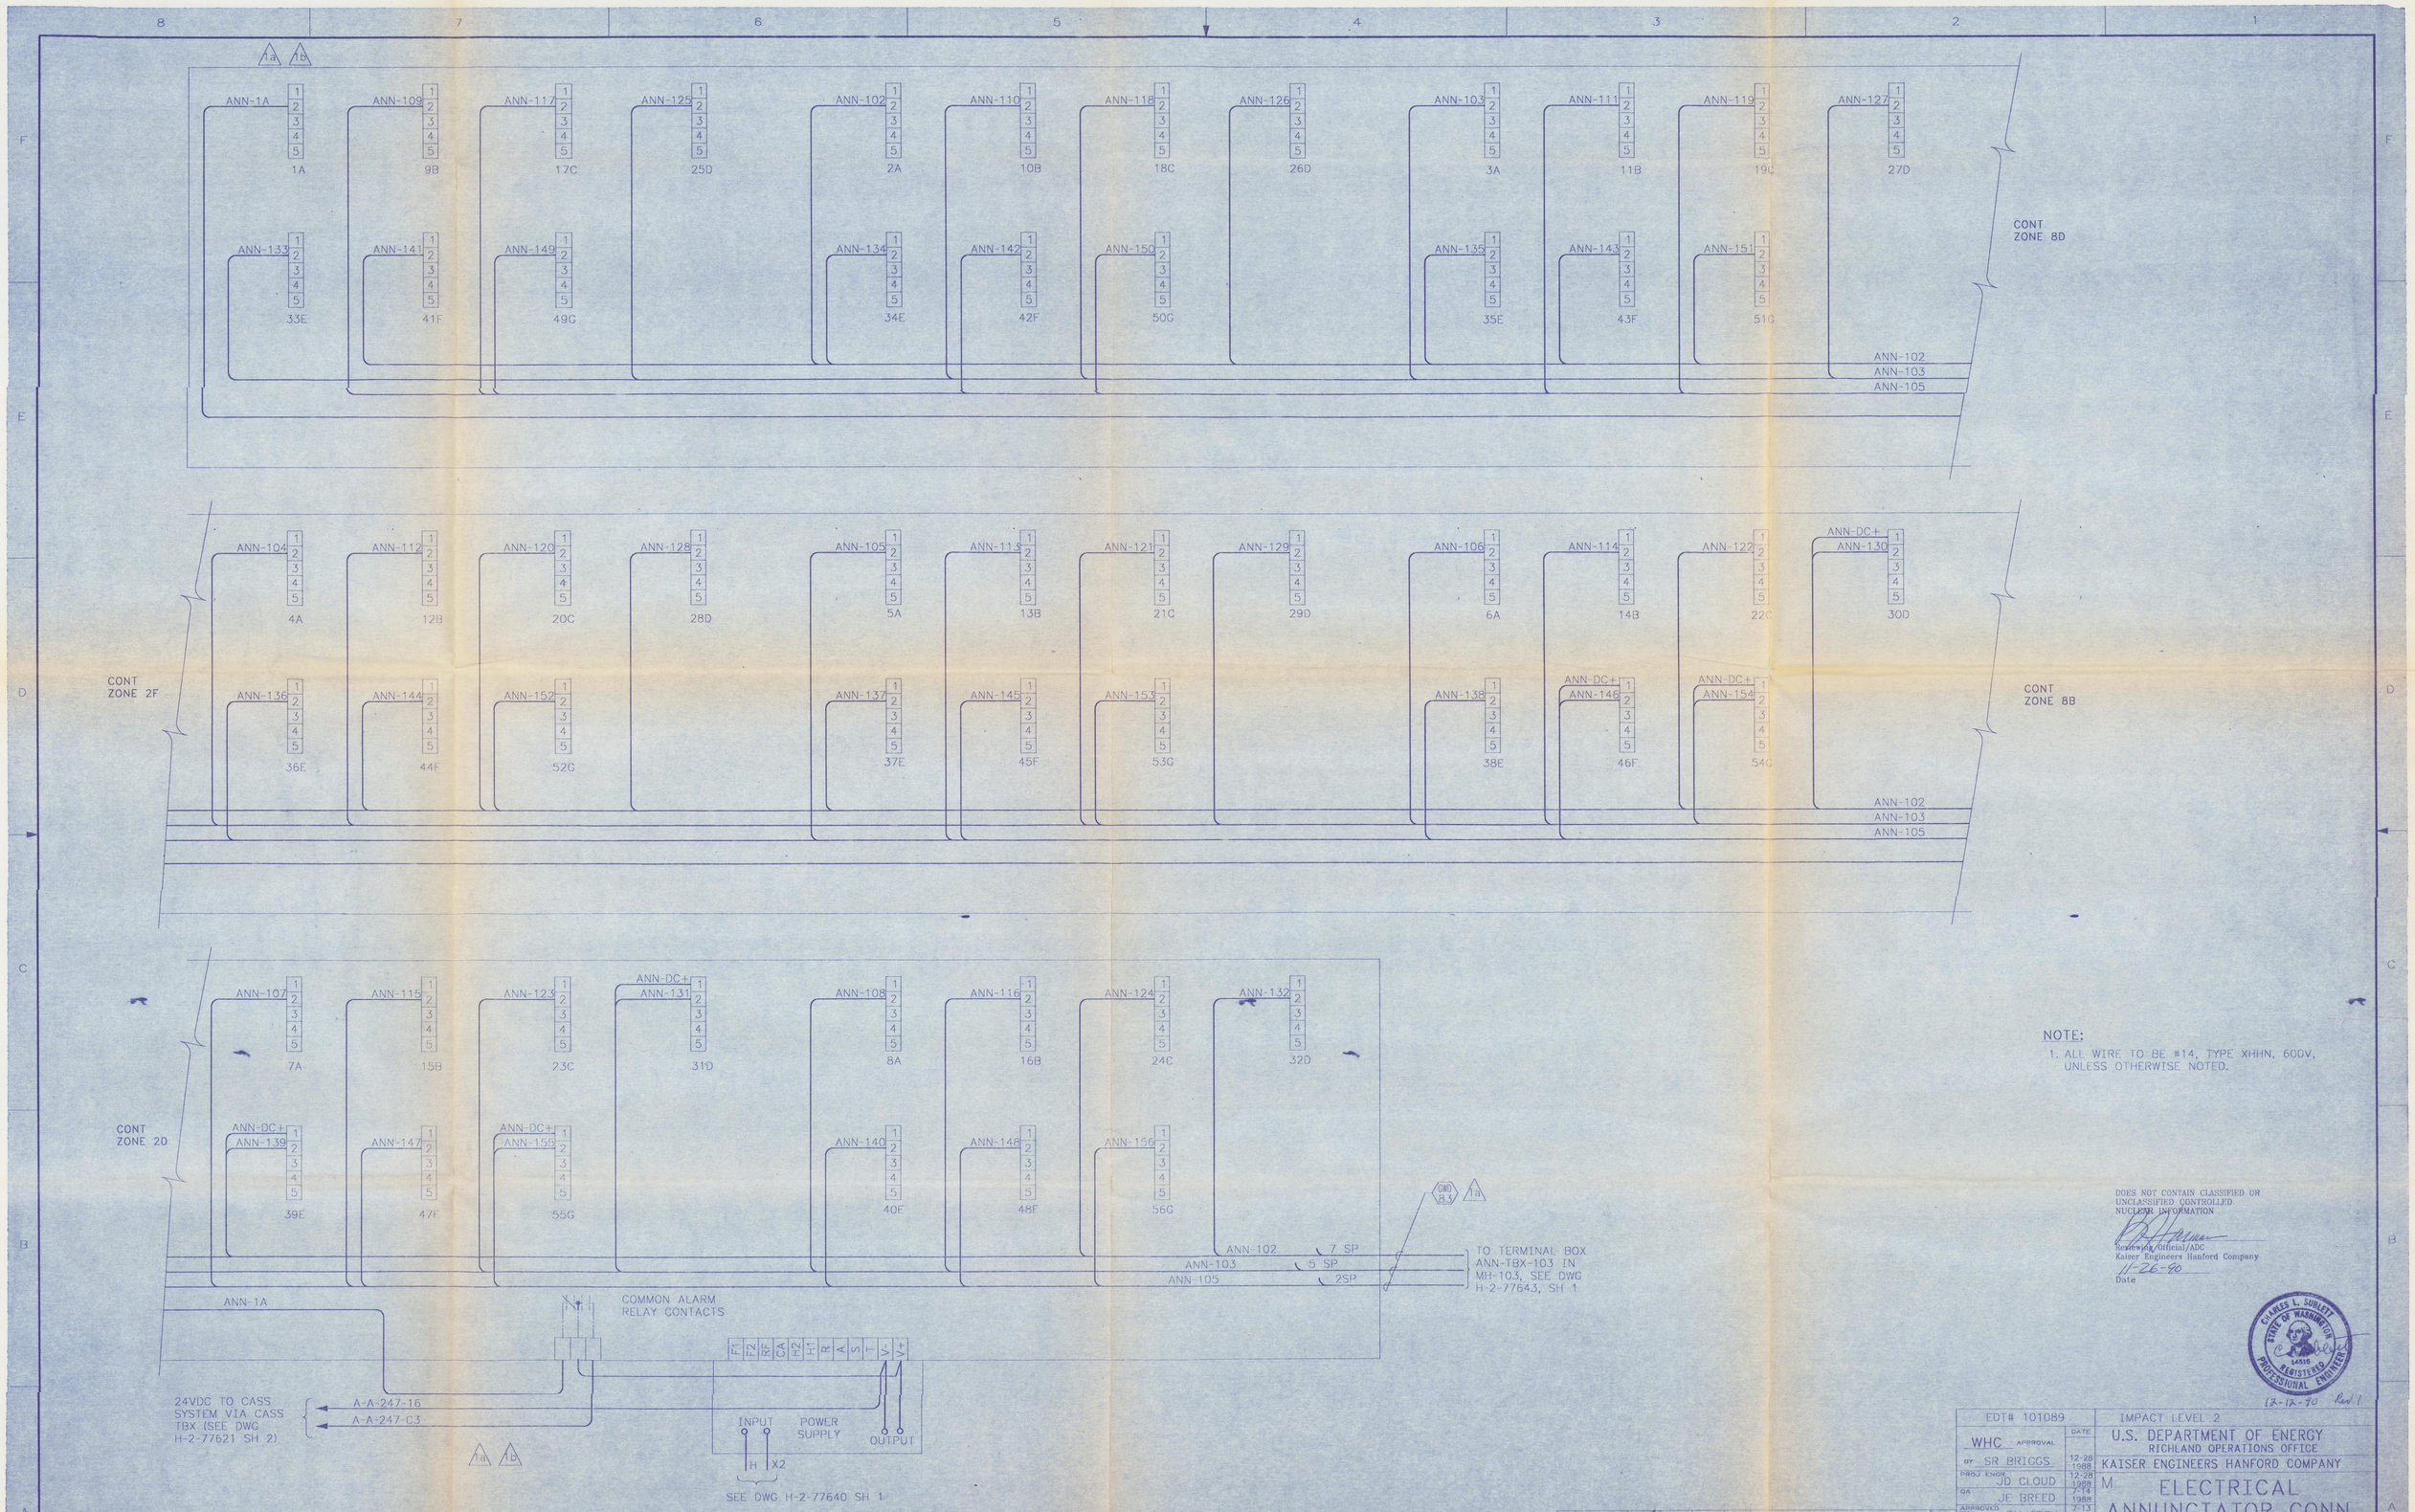

NOTE:

1. ALL WIRE TO BE #14, TYPE XHHN, 600V, UNLESS OTHERWISE NOTED.

DOES NOT CONTAIN CLASSIFIED OR UNCLASSIFIED CONTROLLED NUCLEAR INFORMATION

Reviewing Official/ADC
Kaiser Engineers Hanford Company
11-26-90
Date

CHARLES L. SUBLETT STATE OF WASHINGTON 14516 REGISTERED PROFESSIONAL ENGINEER

12-12-90 Rev 1

NUMBER	TITLE	NUMBER	TITLE
	DRAWING TRACEABILITY LIST	H-2-77573	DRAWING LIST
		NEXT USED ON	REFERENCES

REV	BY-DATE	BY-DATE	REV BY DATE	DESCRIPTION	REV
M	JR 12/3/90	KEH 12-3-90 JR 12-3-90 RK 12-3-90	LA 12-4-90	TEC 7-13-90	a) B-714-53 a) B-714-17 THRU B-714-61 GENL REV; INCORP ALL ECN'S	RS1
MICROFILMED	WHC APPROVAL	KEH APPROVAL		REVISIONS		
	COMMENT REVIEW					

EDT# 101089		IMPACT LEVEL 2	
WHC APPROVAL	DATE	U.S. DEPARTMENT OF ENERGY RICHLAND OPERATIONS OFFICE	
BY SR BRIGGS	12-28-1988	KAISER ENGINEERS HANFORD COMPANY	
PROJ ENGR JD CLOUD	12-28-1988	M ELECTRICAL ANNUNCIATOR CONN DIAGRAM	
QA JE BREED	7-14-1988		
APPROVED BY RM ITEN	7-13-1988		
SAFETY D PARTHREE	7-11-1988		
APPROVER BY WCA C SUBLETT	7-11-1988		
CHECKED BY RJ HARMAN	7-5-1988	PROJECT TITLE GROUT VAULT PAIR 218-E-16-102 & 103	
DRAWN BY JL BRINKLEY	5-17-1988	PROJ B714	WO ER1060	JOB 242500
DESIGNED BY WC ATKINS	5-16-1988	SCALE NONE	BLDG 218-E-16	INDEX 7302
CAD FILE B077643B		DRAWING NUMBER H-2-77643	SHEET 2	OF 2	REV 1
CAD CODE 2J:SUN:ACD2:10.0:NN				

KEHCAD 11002E

012511
2 of 2