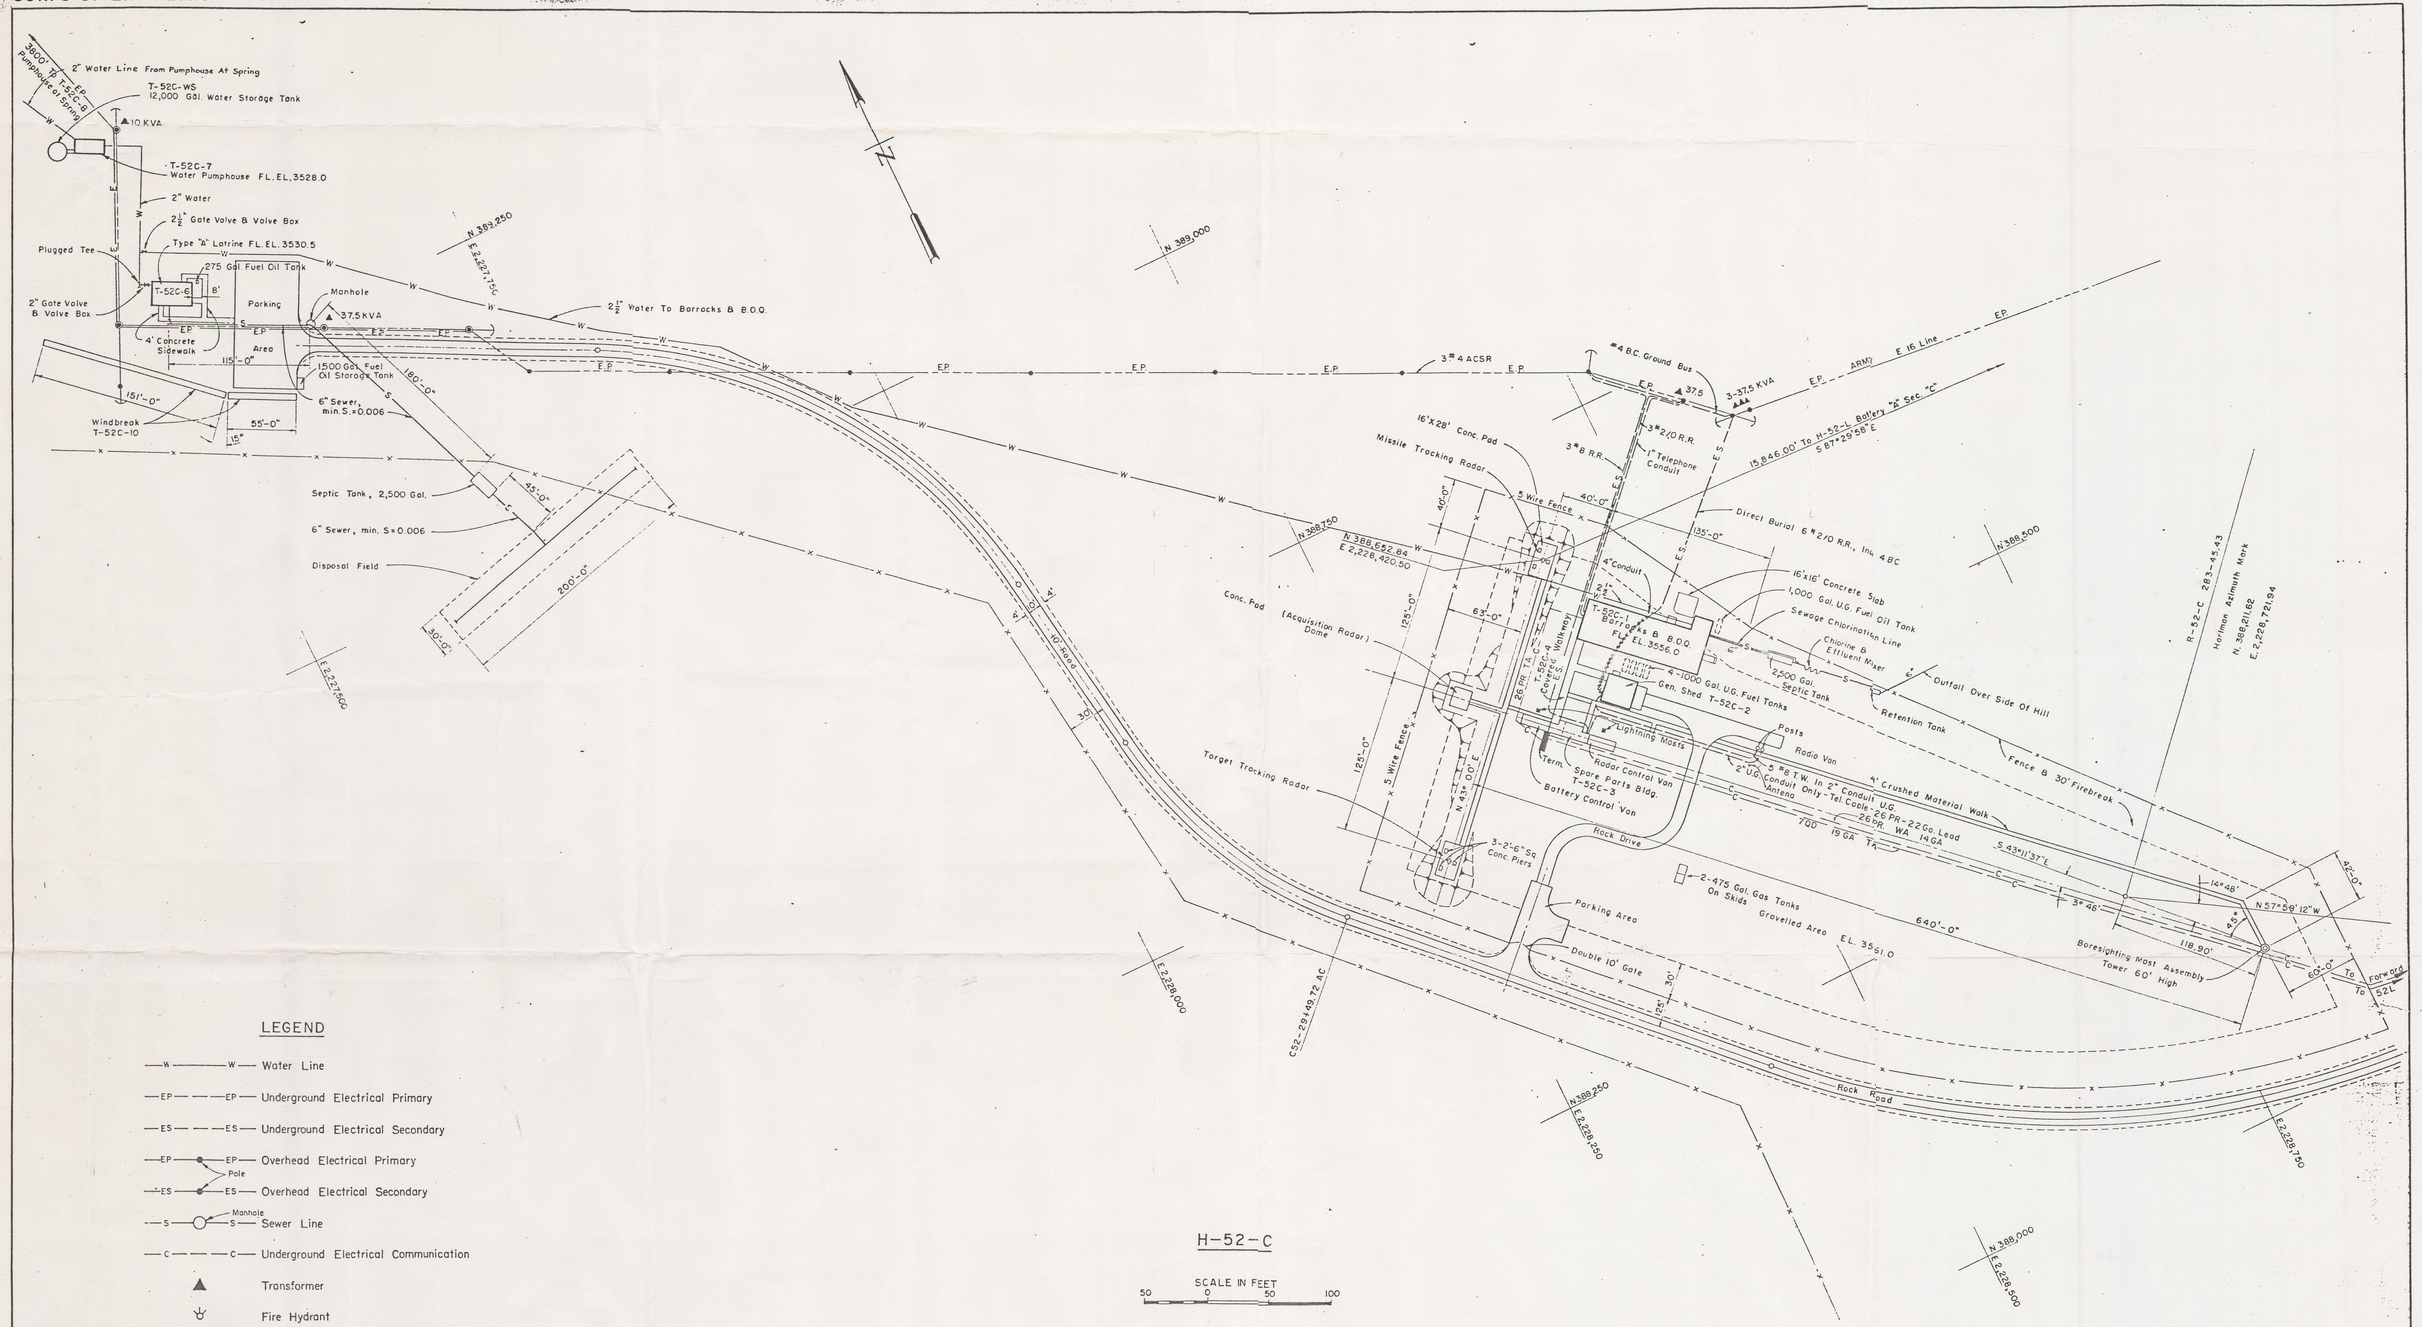

REVISION	DATE	DESCRIPTION	BY

CORPS OF ENGINEERS, U.S. ARMY
OFFICE OF THE DISTRICT ENGINEER, WALLA WALLA, WASHINGTON

DRAWN BY: H.K.
TRACED BY:
CHECKED BY: C.B.
SUBMITTED: CHIEF, DRAFT SECT.
APPROVED: CHIEF, SURV. & DRAFT. BRANCH
APPROVED: CHIEF ENGINEERING DIVISION
APPROVED: COL. C.E. DISTRICT ENGINEER
DATE: 10 MAR 58

CAMP HANFORD
CAMP HANFORD, WASHINGTON
BASIC INFORMATION MAPS
SITE H-52-C

DATE: 10 MAR 58
SCALE AS SHOWN
SPEC. NO.
DRAWING NUMBER
SHEET OF
18-02-36

0026866

MAR 1993
RECEIVED
EDMC

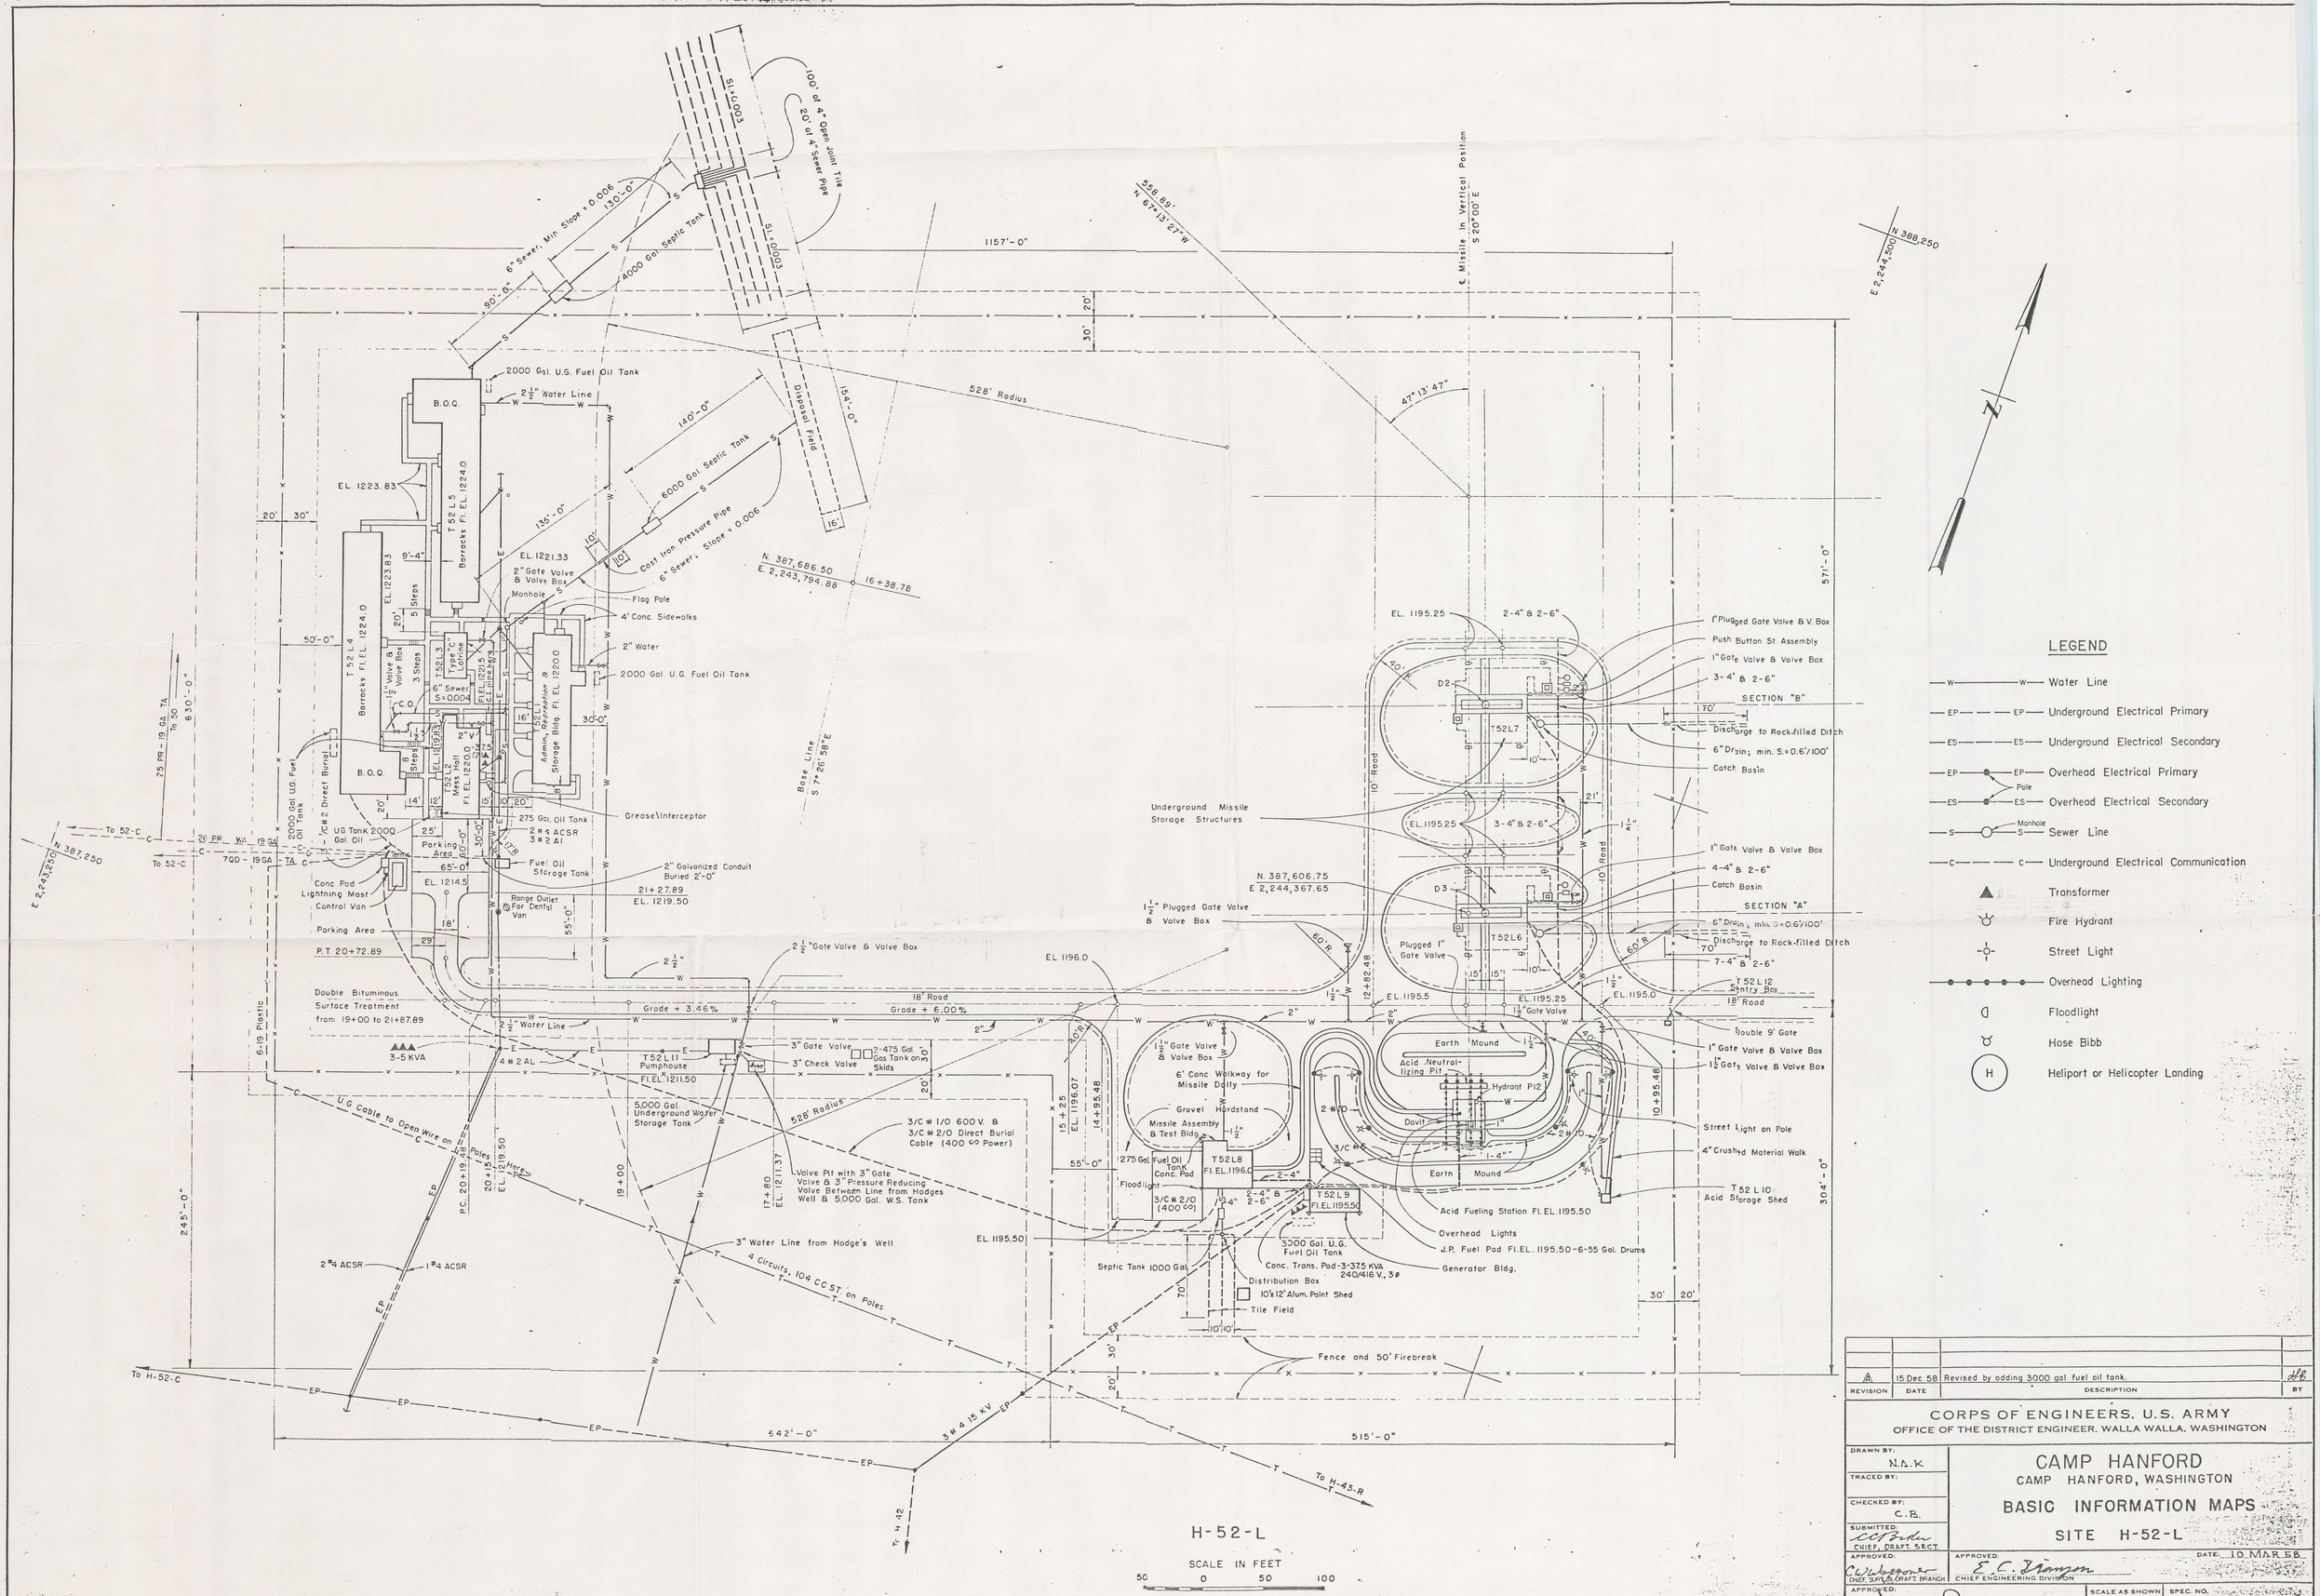

REVISION	DATE	DESCRIPTION	BY
A	15 Dec 58	Revised by adding 3000 gal. fuel oil tank.	dh

CORPS OF ENGINEERS, U.S. ARMY
OFFICE OF THE DISTRICT ENGINEER, WALLA WALLA, WASHINGTON

DRAWN BY: N.A.K.
TRACED BY:
CHECKED BY: C.B.
SUBMITTED: CHIEF, DRAFT. SECT.
APPROVED: CHIEF, SURV. & DRAFT. BRANCH
APPROVED: CHIEF ENGINEERING DIVISION
APPROVED: COL. C.E. DISTRICT ENGINEER
DATE: 10 MAR 58

CAMP HANFORD
CAMP HANFORD, WASHINGTON

BASIC INFORMATION MAPS
SITE H-52-L

DATE: 10 MAR 58
SCALE AS SHOWN
SPEC. NO.
DRAWING NUMBER
SHEET OF
18-02-36

PLATE 22