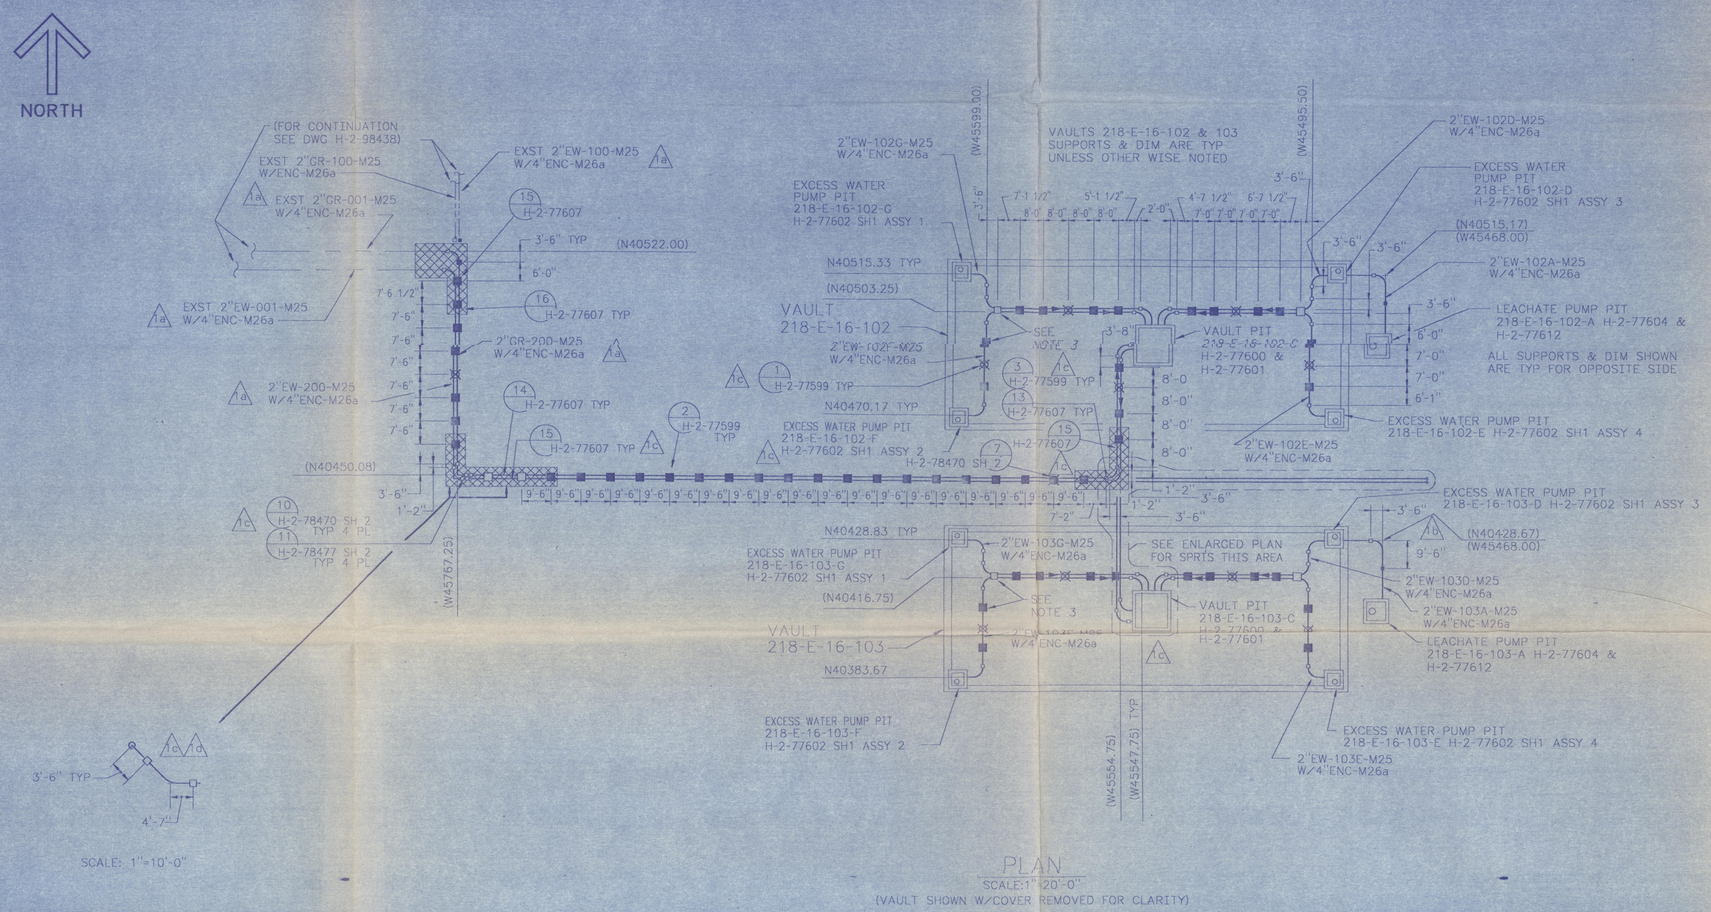

SCALE: 1"=10'-0"

PLAN

SCALE: 1"=20'-0"

(VAULT SHOWN W/COVER REMOVED FOR CLARITY)

LEGEND

- ENCASED PIPE AND ENCASEMENT ANCHOR
- ENCASED PIPE ANCHOR (ON SOIL)
- ENCASED PIPE GUIDE
- ENCASED PIPE SUPPORT

NOTES:

1. FOR GENERAL NOTES SEE DWG H-2-77596.
2. FOR PIPING LOCATION AND ELEVATIONS SEE DWG H-2-77596.
3. GROUT IN PLACE ALL PIPE SUPPORTS SHOWN ON THE VAULT ROOF PER DETAIL 6 ON DWG H-2-77599.

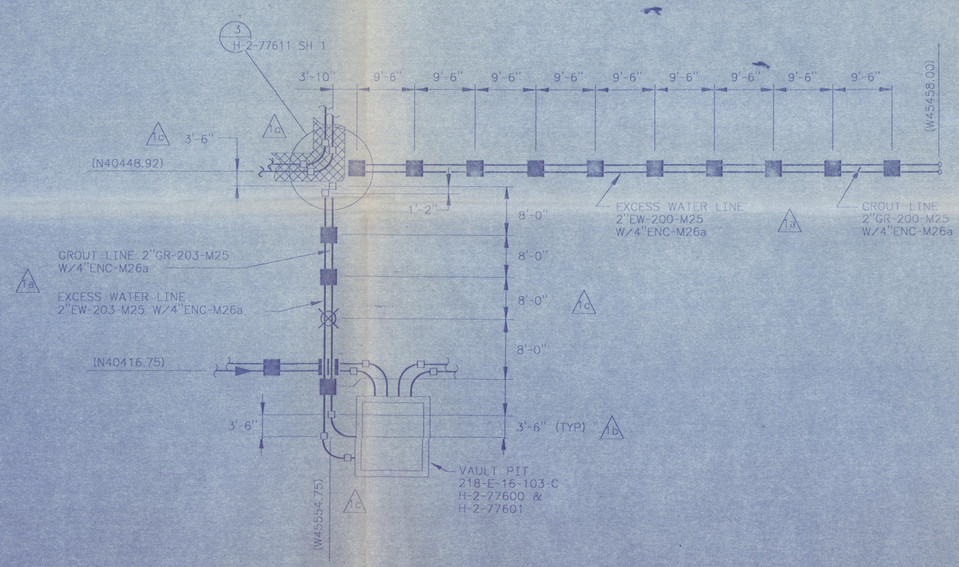

ENLARGED PLAN

SCALE: 1"=10'-0"

(VAULT SHOWN W/COVER REMOVED FOR CLARITY)

DOES NOT CONTAIN CLASSIFIED OR UNCLASSIFIED CONTROLLED NUCLEAR INFORMATION

REVIEWING OFFICIAL/ADC: [signature]

DATE: 11-28-90

JAN 1991 RECEIVED

CHARLES R. SCOTT PROFESSIONAL ENGINEER

REV	BY-DATE	BY-DATE	REV BY DATE	DESCRIPTION
M	JR 12/13/90	TDW 12-13-90 DAS 12-13-90	CD 9-12-90	d) B-714-55 ZN C,D,8 c) B-714-50 ZN A,37 D,E5 D7 E5,6 F2 b) B-714-22 ZN A6 D4 a) B-714-14 ZN B6,7 E6,7 B-714-61 GEN REV: INCORP ECNs THRU

WHC APPROVAL KEH APPROVAL

COMMENT REVIEW

REVISIONS

NUMBER	TITLE	REFERENCES
H-2-77573	DRAWING LIST	

DRAWING TRACEABILITY LIST — NEXT USED ON

		DATE
WHC APPROVAL		
BY SR BRIGGS	1-20-1989	12-28-1988
PROJ ENGR	1-20-1989	12-28-1988
JD CLOUD		
DA H.HENRIKSON		1-23-1989
APPROVED BY WJM/RM TIEN		7-21-1988
SAFETY JLH/AG MINISTER		7-21-1988
APPROVED BY CRZ JR COLLINS		7-21-1988
CHECKED L HALL		7-21-1988
DRAWN BY DJ KOLAR		5-20-1988
DESIGNED BY DJ KOLAR		5-20-1988

CAD FILE B077598A

CAD CODE 2B1DEC:ACD2:9.13:NN

IMPACT LEVEL 2 | EDT #101089

U.S. DEPARTMENT OF ENERGY
RICHLAND OPERATIONS OFFICE
KAISER ENGINEERS HANFORD COMPANY

M

PIPING SUPPORT PLAN

PROJECT TITLE: GROUT VAULT PATR 218-E-16-102&103

PROJ	BS	JOB
B-714	ER1060	242500
SCALE: SHOWN	BLDG: 218-E-16	INDEX: 0402

DRAWING NUMBER: H-2-77598 | SHEET 1 | OF 1 | REV 1

KEHCAD — FILT SCF 1-20

011245