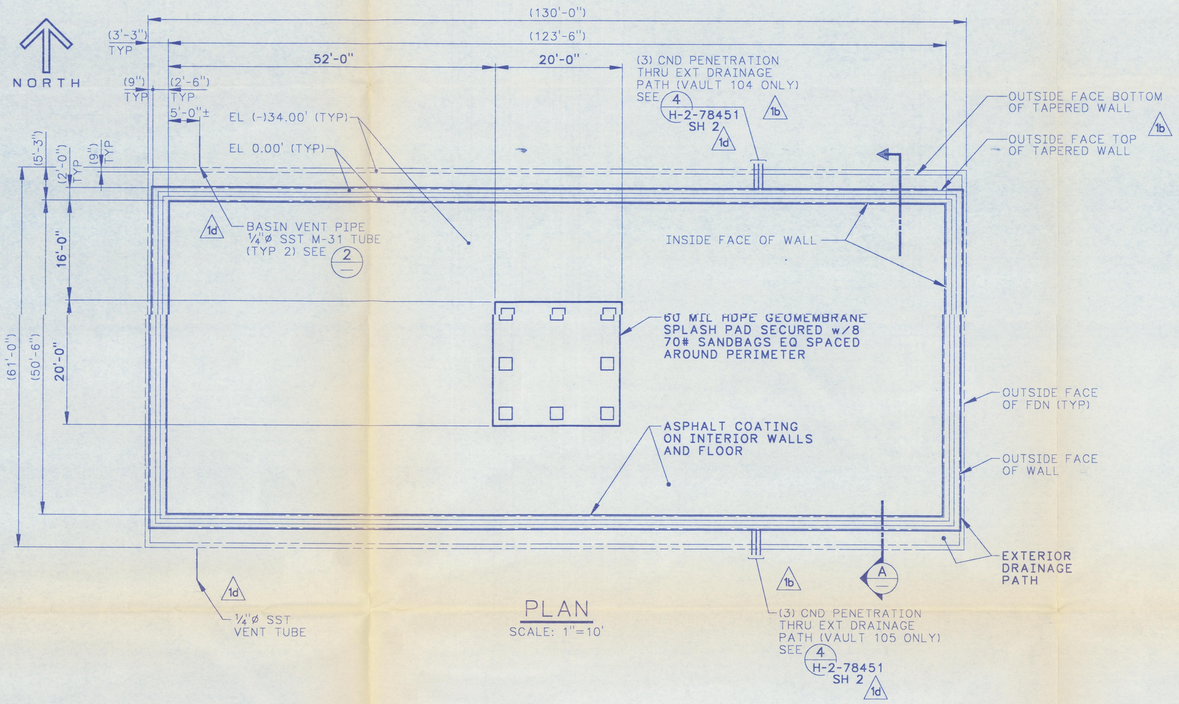

PLAN
SCALE: 1"=10'

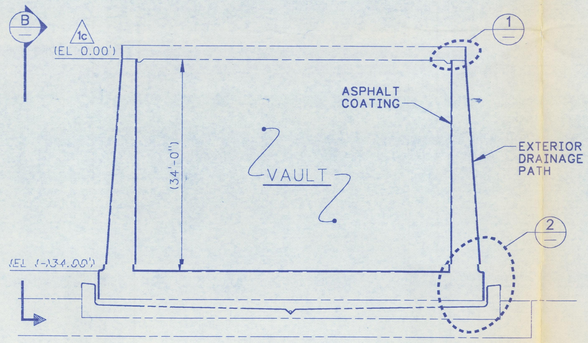

SECTION A
SCALE: 1" = 10'

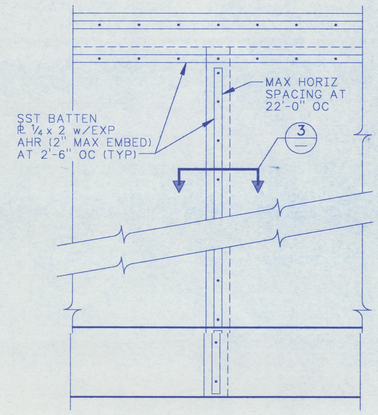

SECTION B
SCALE: 1/4" = 1'-0"

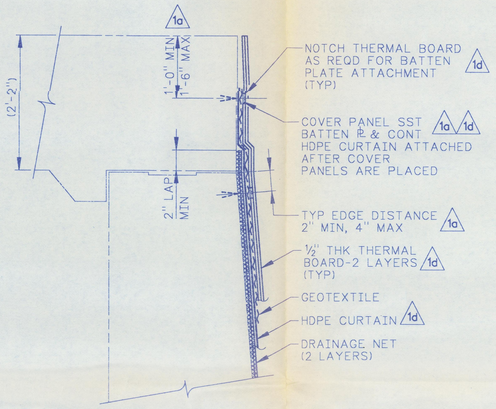

DETAIL 1
SCALE: 1" = 1'-0"

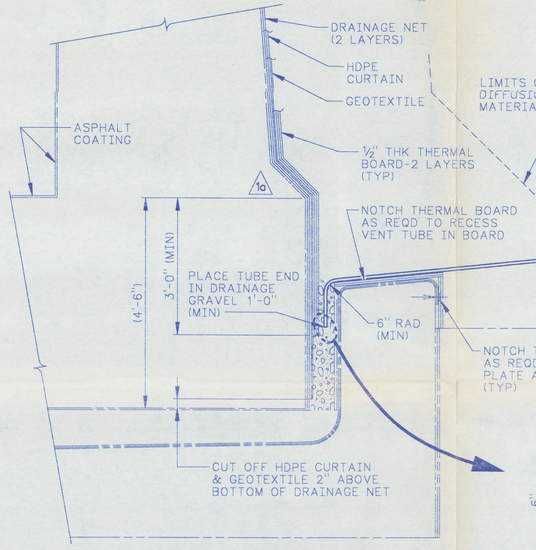

DETAIL 2 1d
SCALE: 3/4" = 1'-0"

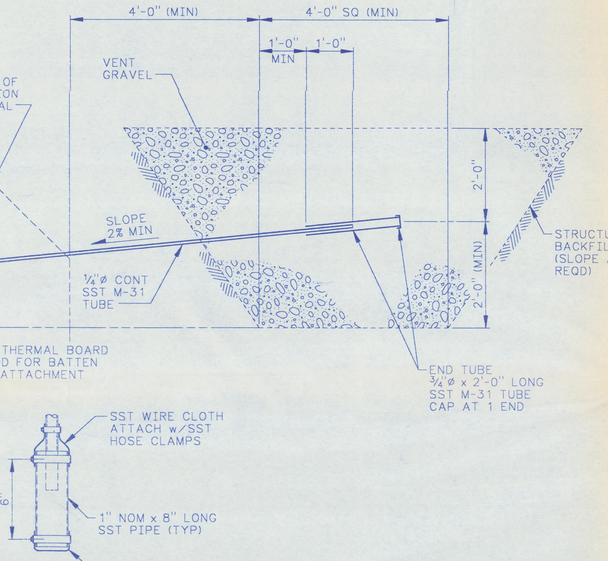

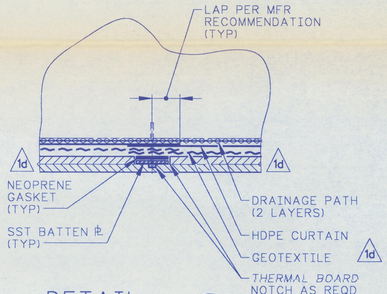

DETAIL 3
SCALE: NONE

NOTES

1- FOR ASPHALT COATING REQUIREMENTS SEE SPECIFICATION B-714-C2.

2- FOR EXTERIOR DRAINAGE PATH REQUIREMENTS SEE SPECIFICATION B-714-C2, SECTION 02753.

RONALD G. HOLLENBECK — REGISTERED PROFESSIONAL ENGINEER — Rev 1 2-11-91

MICRO DOT READING EDMC

DOES NOT CONTAIN CLASSIFIED OR UNCLASSIFIED CONTROLLED NUCLEAR INFORMATION
Reviewing Official/ADC
Kaiser Engineers Hanford Company
Date

START

NUMBER	TITLE
DRAWING TRACEABILITY LIST	

H-2-78443	DRAWING LIST
NUMBER	TITLE
REFERENCES	
NEXT USED ON H-2-78456	

MF	REV NO.	DESCRIPTION	BY	DATE	KEH APPROVALS	APVD FOR IMPL/INC FOR DATE
M RS	1	C-D7, B3-C6, SH 2; Z d) B-714-71; Z E7, D7, F6, D1-2 c) B-714-55; ZF4 SH 2; Z b) B-714-51; ZF6,D6,C2-D3,Z7-B8 a) B-714-22; ZD6, C-D7 THRU B-714-71 GENL REV; INCORP ALL ECNs	TKE	1-15-91	SHS DKL TDR WHC	

REVISIONS

CAD FILE B078451A — CAD CODE 2J:DEC:DDM2:5.0:NN

DRAWN	TK EHRHARD	DATE
CHECKED	JK MARSHALL	10-30-89
SAFETY	J ARCHIBALD	10-31-89
ENVIR.	RG HOLLENBECK	10-30-89
QE LA GADDIS/TD HAYS		11-1-89
LEAD ENG. APVD.	RG HOLLENBECK	10-30-89

APPROVED FOR IMPLEMENTATION BY SR BRIGGS FOR WHC DATE 10-31-89

IMPACT LEVEL 2 — EDT 151655

U.S. DEPARTMENT OF ENERGY
Richland Operations Office
KAISER ENGINEERS HANFORD COMPANY

M ENVIR
EXT DRAINAGE PATH
PLAN, SECT & DET

PROJECT B-714, GROUT VAULT PAIR (218-E-16-104 & 105)

SIZE	BLDG NO.	INDEX NO.	DWG NO.	REV NO.
F	218-E-16	0110	H-2-78451	1

SCALE SHOWN — JOB NO. ER8159 — SHEET 1 OF 2

KEHCAD — H278451B1 C 01/30/91

0011325

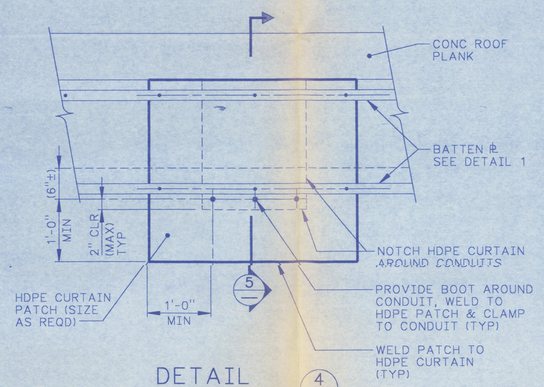

DETAIL 4
SCALE: 1"=1'-0"
H-2-78451 SH 1

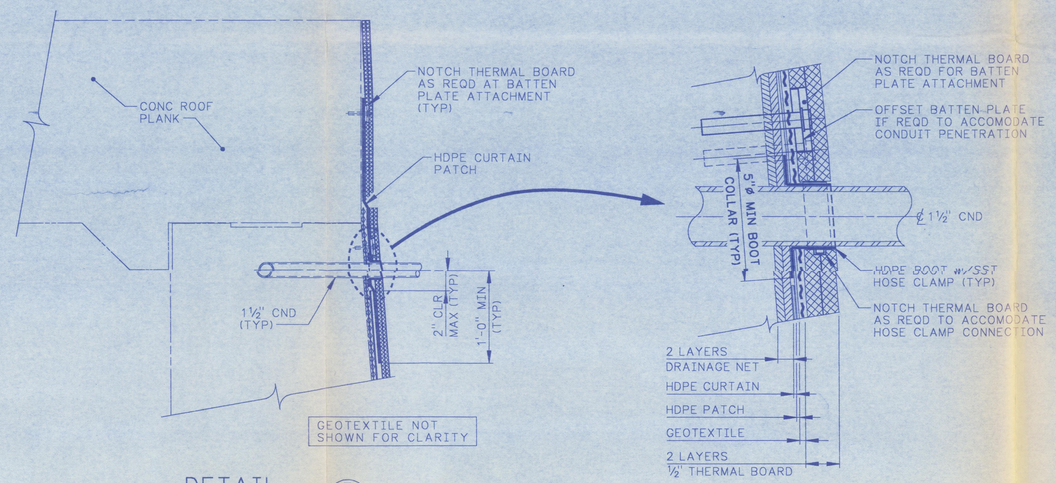

DETAIL 5
SCALE: 1½"=1'-0"

INCORPORATED ECN's B-714-51 & B-714-71

RONALD G. HOLLENBECK, STATE OF WASHINGTON, REGISTERED PROFESSIONAL ENGINEER
Rev 0
2-11-91

DOES NOT CONTAIN CLASSIFIED OR UNCLASSIFIED CONTROLLED NUCLEAR INFORMATION
Reviewing Official/ADC
Kaiser Engineers Hanford Company
2/4/91
Date

OFFICIAL RELEASE BY WHC
DATE FEB 15 1991

NUMBER	TITLE	REFERENCES
		H-2-78443 DRAWING LIST
DRAWING TRACEABILITY LIST		NEXT USED ON H-2-78451, SH 1

MF	REV NO.	DESCRIPTION	BY	DATE	KEH APPROVALS	APVD FOR IMPL/INC FOR DATE
REVISIONS						

CAD FILE B078451B | CAD CODE 2J:DEC:DDM2:5.0:NN

IMPACT LEVEL 2 | EDT ECN B-714-71

DRAWN	TK EHRHARD	DATE
CHECKED	S. Smith	1-31-91
SAFETY	D Lundgren	2-6-91
ENVIR.	R Hollenbeck	2-11-91
QE.	TD Hays	2-12-91
LEAD ENG. APVD.	R Hollenbeck	2-11-91

APPROVED FOR IMPLEMENTATION BY J.R. Brig FOR WHC DATE 2/11/91

U.S. DEPARTMENT OF ENERGY
Richland Operations Office
KAISER ENGINEERS HANFORD COMPANY

ENVIR
EXT DRAINAGE PATH
MISC DETAILS

PROJECT B-714, GROUT VAULT PAIR (218-E-16-104 & 105)

SIZE	BLDG NO.	INDEX NO.	DWG NO.	REV NO.
F	218-E-16	0110	H-2-78451	0

SCALE SHOWN | JOB NO. ER8007 | SHEET 2 OF 2

KEHCAD | H278451A2 C 01/30/91

0131 25
2 of 2