0025044
MAY 1993

CORPS OF ENGINEERS

U. S. ARMY

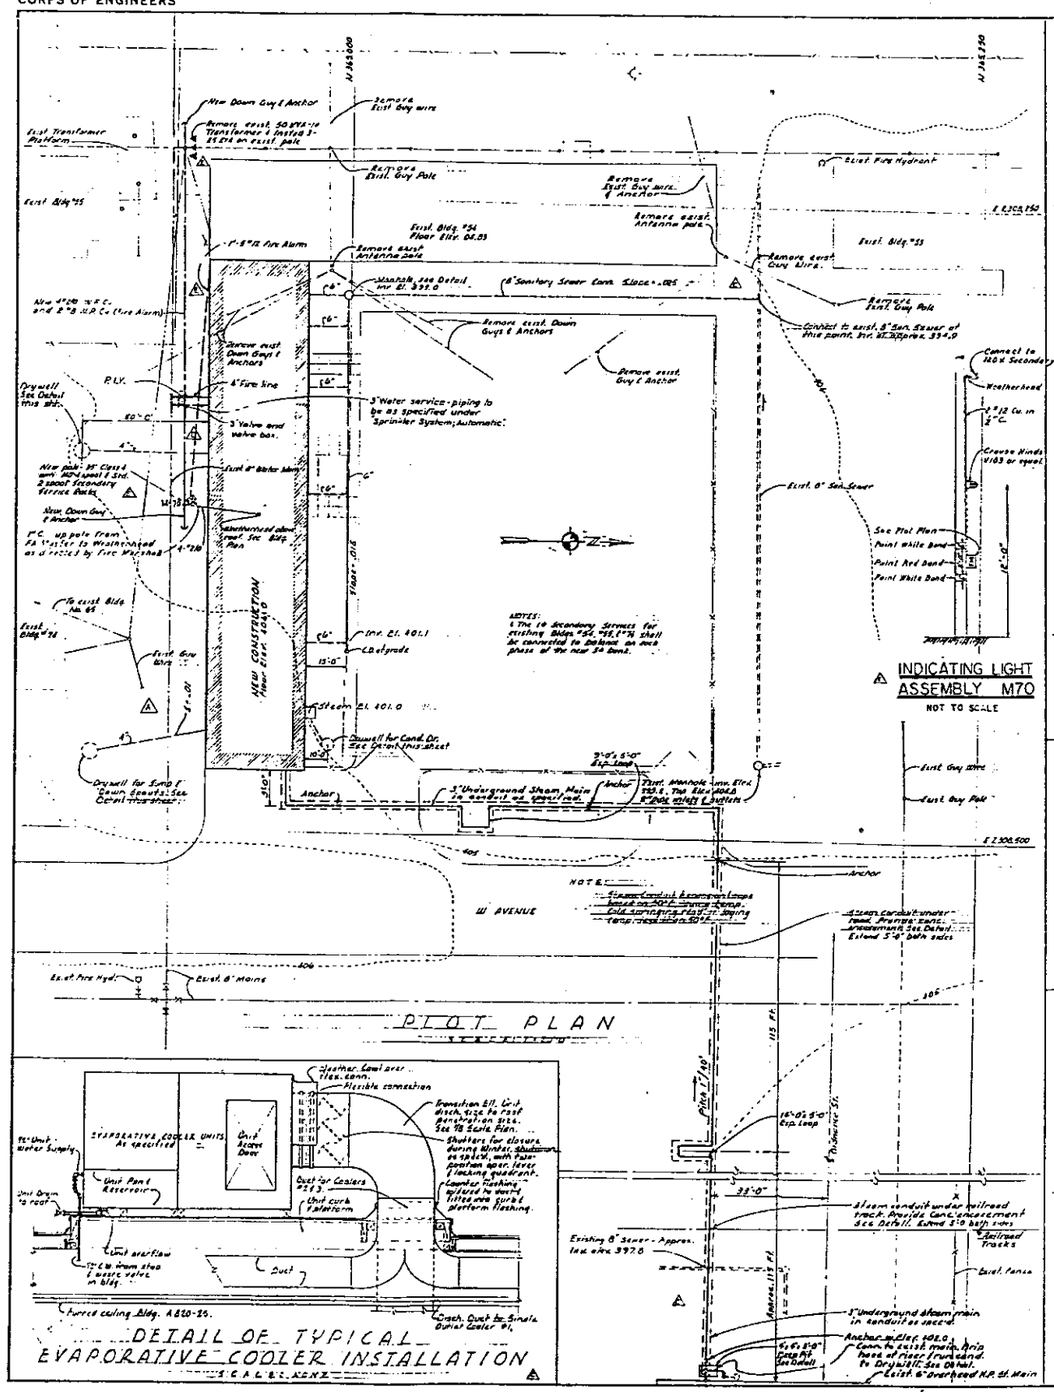

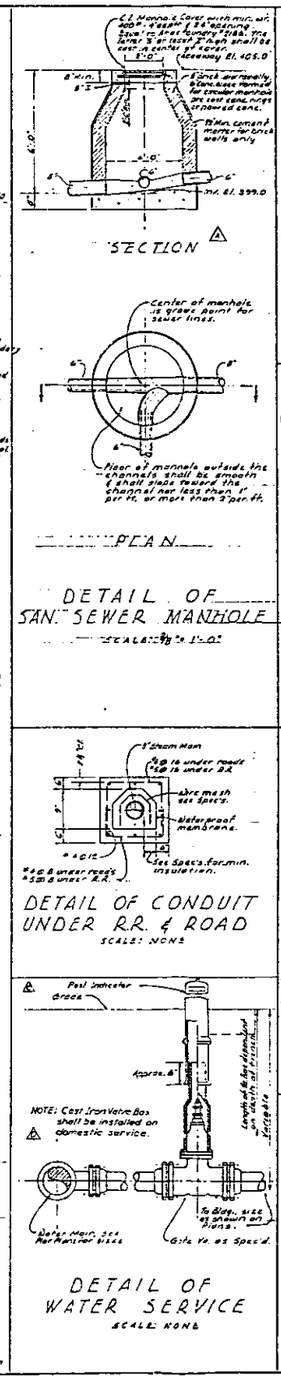

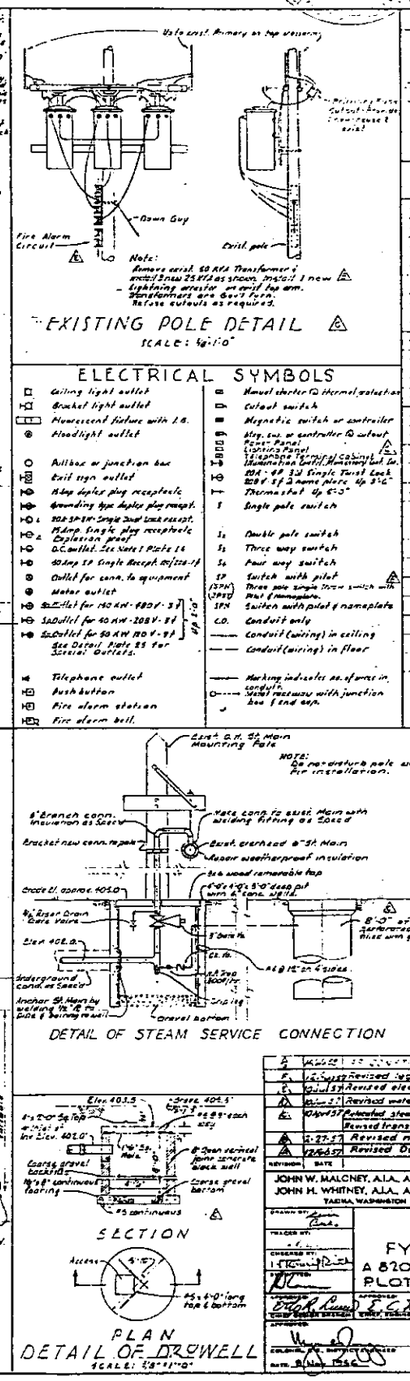

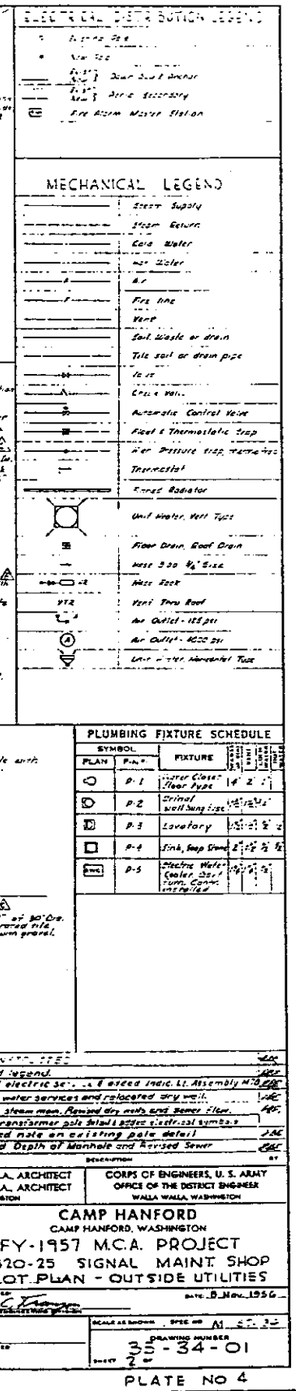

SYMBOL PLAN	P-No.	FIXTURE
	P-1	Water Closet Floor Type
	P-2	Urinal Wall Hung Type
	P-3	Lavatory
	P-4	Sink, Soap Dispr.
	P-5	Electric Water Cooler Double Comp. Combination Type

NO.	DATE	DESCRIPTION	BY
5	10-6-55	Revised legend.	JAK
4	12-5-55	Revised electric service & exist. Ind. Lt. Assembly M70	JAK
3	6-14-54	Revised water services and relocated dry well.	JAK
2	10-29-53	Revised steam main. Revised dry well and sewer flow. Revised transformer pole detail added electrical symbols	JAK
1	2-27-53	Revised note on existing pole detail	JAK
	12-6-52	Revised Depth of Manhole and Revised Sewer	JAK

JOHN W. MALCNEY, A.I.A., ARCHITECT
JOHN H. WHITNEY, A.I.A., ARCHITECT
TACOMA, WASHINGTON

CORPS OF ENGINEERS, U. S. ARMY
OFFICE OF THE DISTRICT ENGINEER
WALLA WALLA, WASHINGTON

CAMP HANFORD

CAMP HANFORD, WASHINGTON

FY-1957 M.C.A. PROJECT

A 820-25 SIGNAL MAINT. SHOP

PLOT PLAN - OUTSIDE UTILITIES

DATE: 8 Nov. 1956

SCALE AS SHOWN, SPEC. NO. M-57-32

DRAWING NUMBER 35-34-01

SHEET 1 OF 2

PLATE NO 4