150-800
FIG.-4.1.14
PAGE-

NOTES

1. DEACTIVATE INSTRUCTIONS 12.3.1, 7.3 (293-S)
2. —— " —— " —— 12.3.1, 7.2 (276-S)
3. —— " —— " —— 12.3.1, 12.5.2 (2710-S)
4. —— " —— " —— 12.3.2, 7.2 (276-S)
5. —— " —— " —— 12.3.2, 7.1 (211-S)
6. —— " —— " —— 12.1.1, 12.6 (20.2-S)
7. —— " —— " —— 12.1.1, 7.2 (276-S)
8. —— " —— " —— 12.1.1, 7.1 (211-S)
9. —— " —— " —— 12.1.2, 7.3 (293-S)
10. —— " —— " —— 12.1.3, 12.5.2 (2710-S)
11. —— " —— " —— 12.5.1, 7.5 (2710-S)
12. RAW WATER TIE-IN TO PROCESS SEWER H-2-45923 & DRAIN LINE TIE-IN TO SUMPS

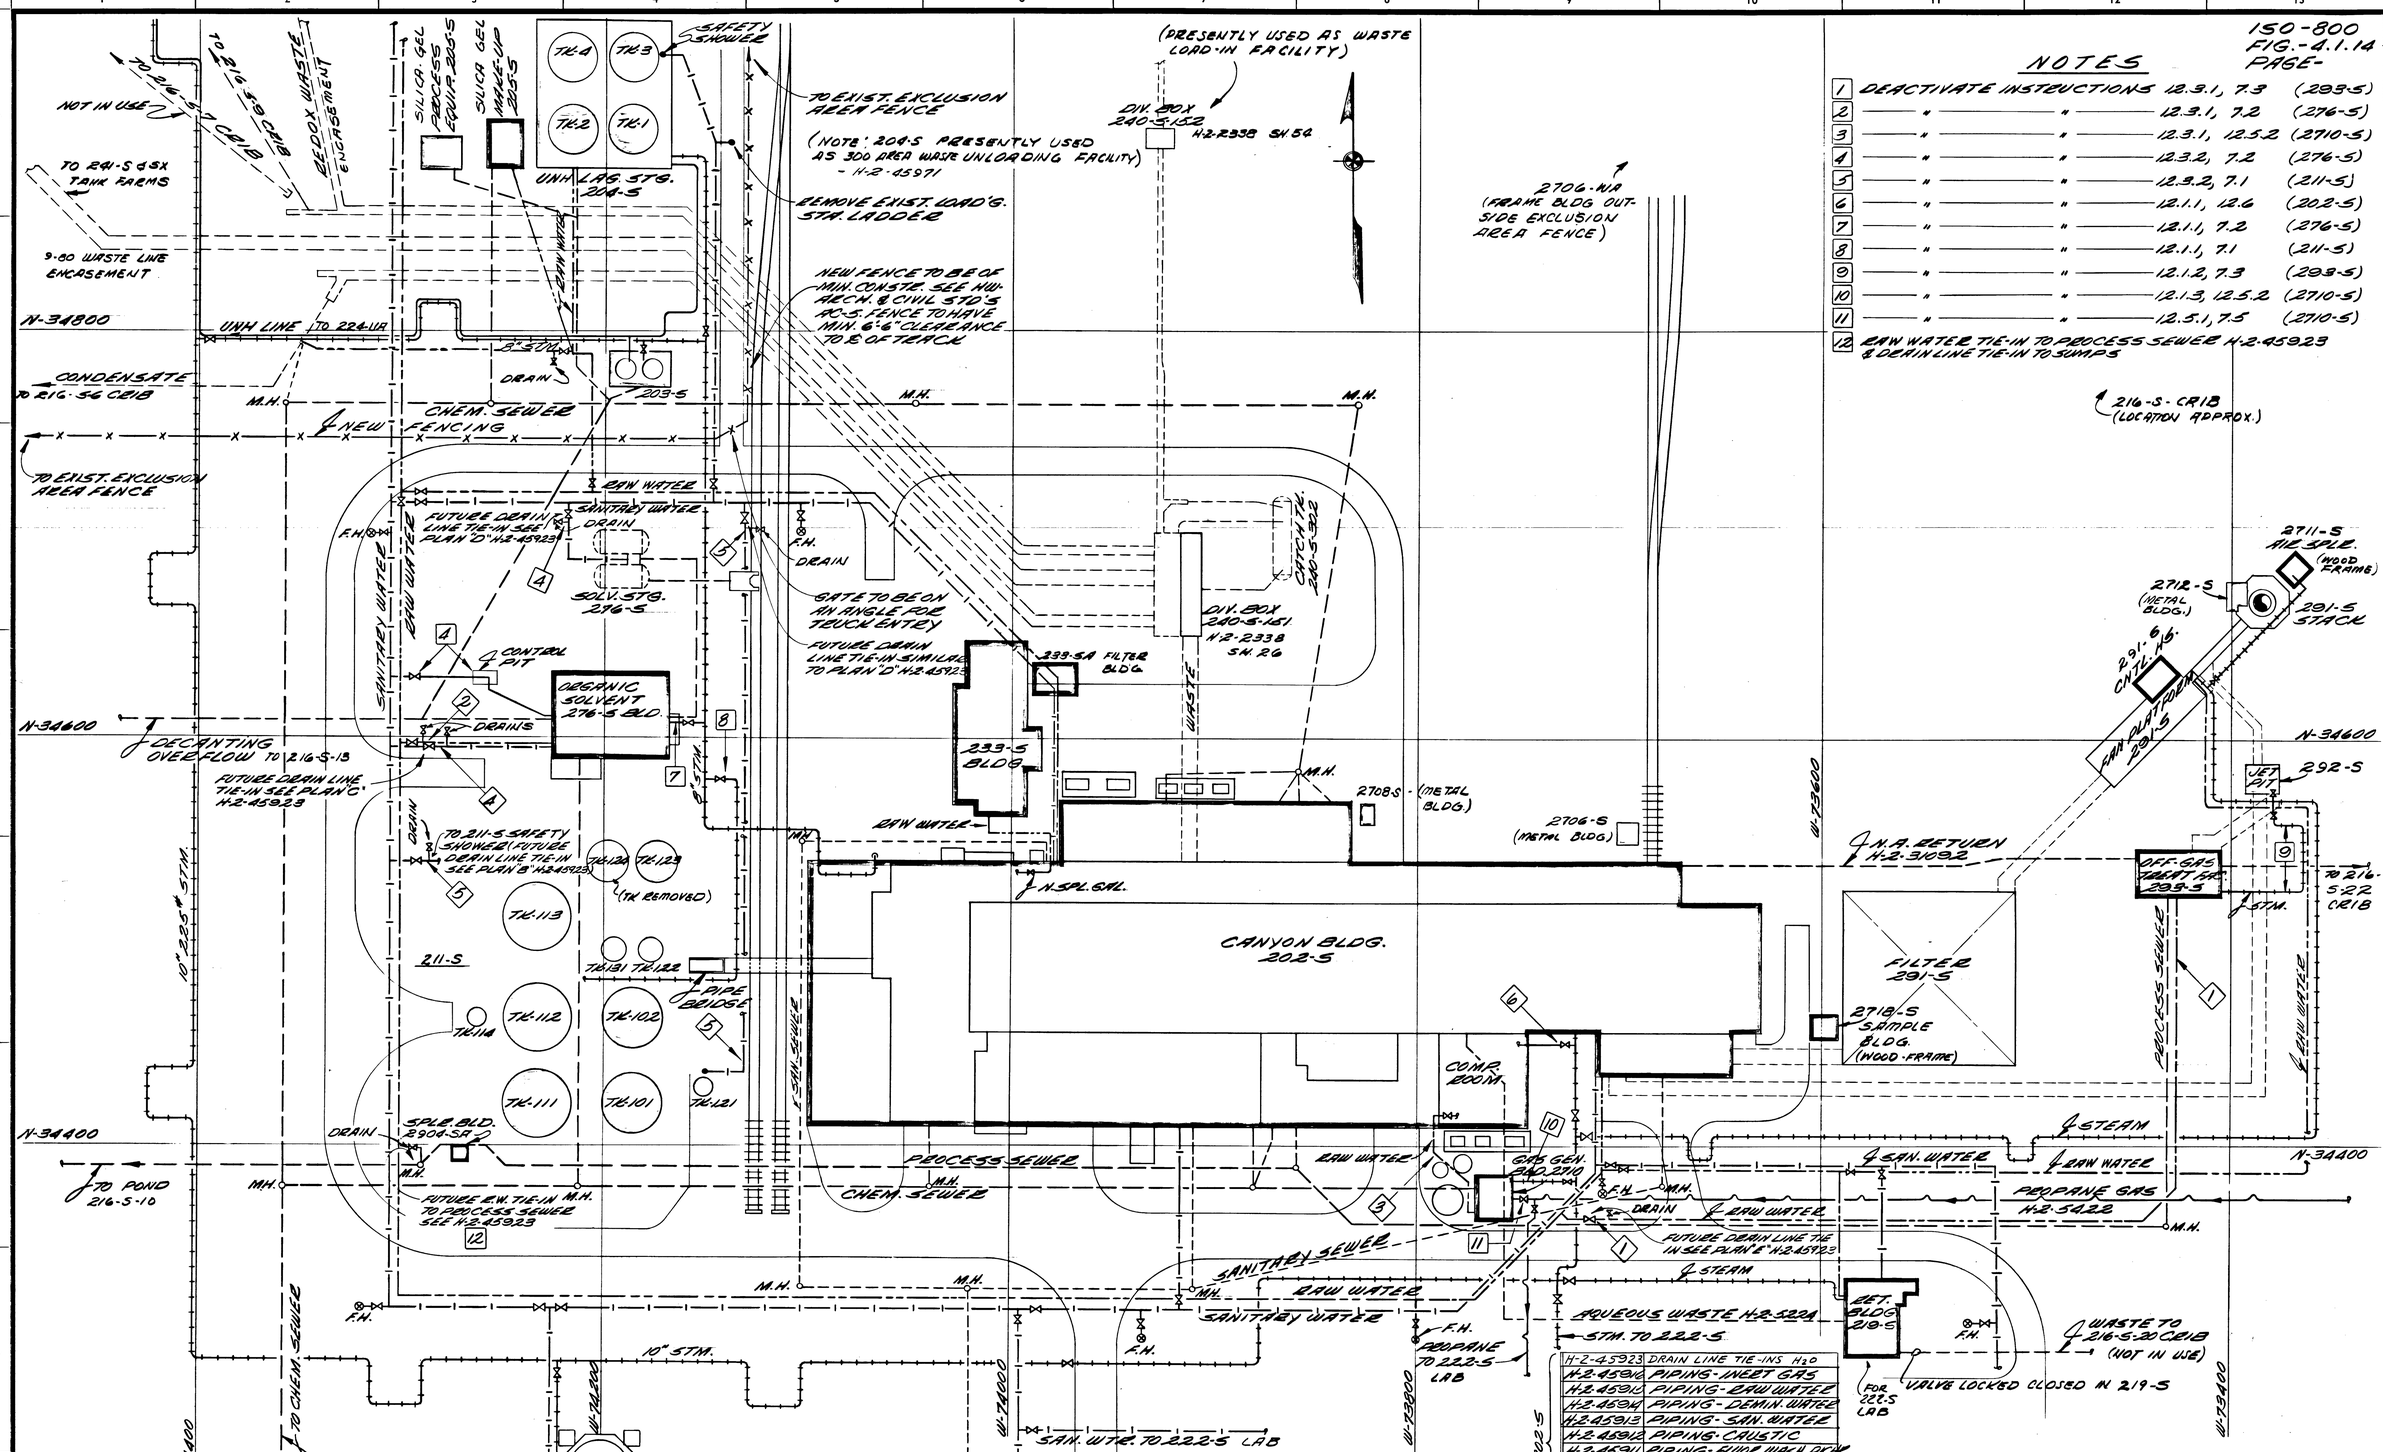

DWG. NO.	DRAWING TITLE
H-2-45923	DRAIN LINE TIE-INS H2O
H-2-45916	PIPING-INERT GAS
H-2-45915	PIPING-RAW WATER
H-2-45914	PIPING-DEMIN. WATER
H-2-45913	PIPING-SAN. WATER
H-2-45912	PIPING-CAUSTIC
H-2-45911	PIPING-RUDR. WASH, DCHG.
H-2-45910	PIPING-SOD. NET. ANN ETC.
H-2-45909	PIPING-BREATH'G. AIR
H-2-45908	PIPING-INSTR. AIR
H-2-45907	PIPING-STM. SYSTM.
H-2-45906	PIPING-PROC. DRAIN
H-2-45905	PIPING-SAN. WATER
H-2-45904	PIPING-ANN
H-2-45903	PIPING-STEAM
H-2-45902	PIPING-DEMIN. WATER
H-2-45901	PIPING-NITRIC, CAUSTIC

REFERENCE DRAWINGS
NEXT USED ON H-2-44511 SH.20 (MAP)

NO.	DESCRIPTION	REV. BY DATE	APP'D BY	FOR	DATE
3	LOCKED CLOSED, TK 129 REMVD ADD BLDG. N95, 219-S DRAIN	JS 5-74	Ref	ATS	3/74
2	LINE TO 205-S ADDED (FCO 17468) DRAIN VALVES ADDED ERW	BHL 7-12-67	Ref	ARNLD FEG NEED	11/67
1	ADDED DRAIN LINES & PROCESS SEWER TIE-IN, FUTURE INSTALL.	LBB 10-20-66 01-4079			

REVISIONS

CHECK PRINT	COMMENT PRINT	APPROVED FOR CONST.	U. S. ATOMIC ENERGY COMMISSION RICHLAND OPERATIONS OFFICE
ISSUE NO. / DATE	ISSUE NO. / DATE	APPROVED FOR PURCHASE	HOCHEM INC. RICHLAND, WN.
SCALE 1" = 30'		APPROVED FOR DESIGN	PLOT PLAN 202-S VICINITY
DRAWN E.B. BROWN 3-7-66			REDOX DE-ACTIVATION
CHECKED			BLDG. NO. 202-S / INDEX NO. 0110
ENGRS.			DWG. NO. H-2-45900
DES.			SHT. NO. / SHEETS
PROJECT	INST. NO. 4079		
CLASSIFIED BY		CLASSIFICATION NONE	

TRAC-1749, 06/12/2019
Approved for Public Release;
Further Dissemination Unlimited