RECEIVED
AUG 08 2016
EDMC

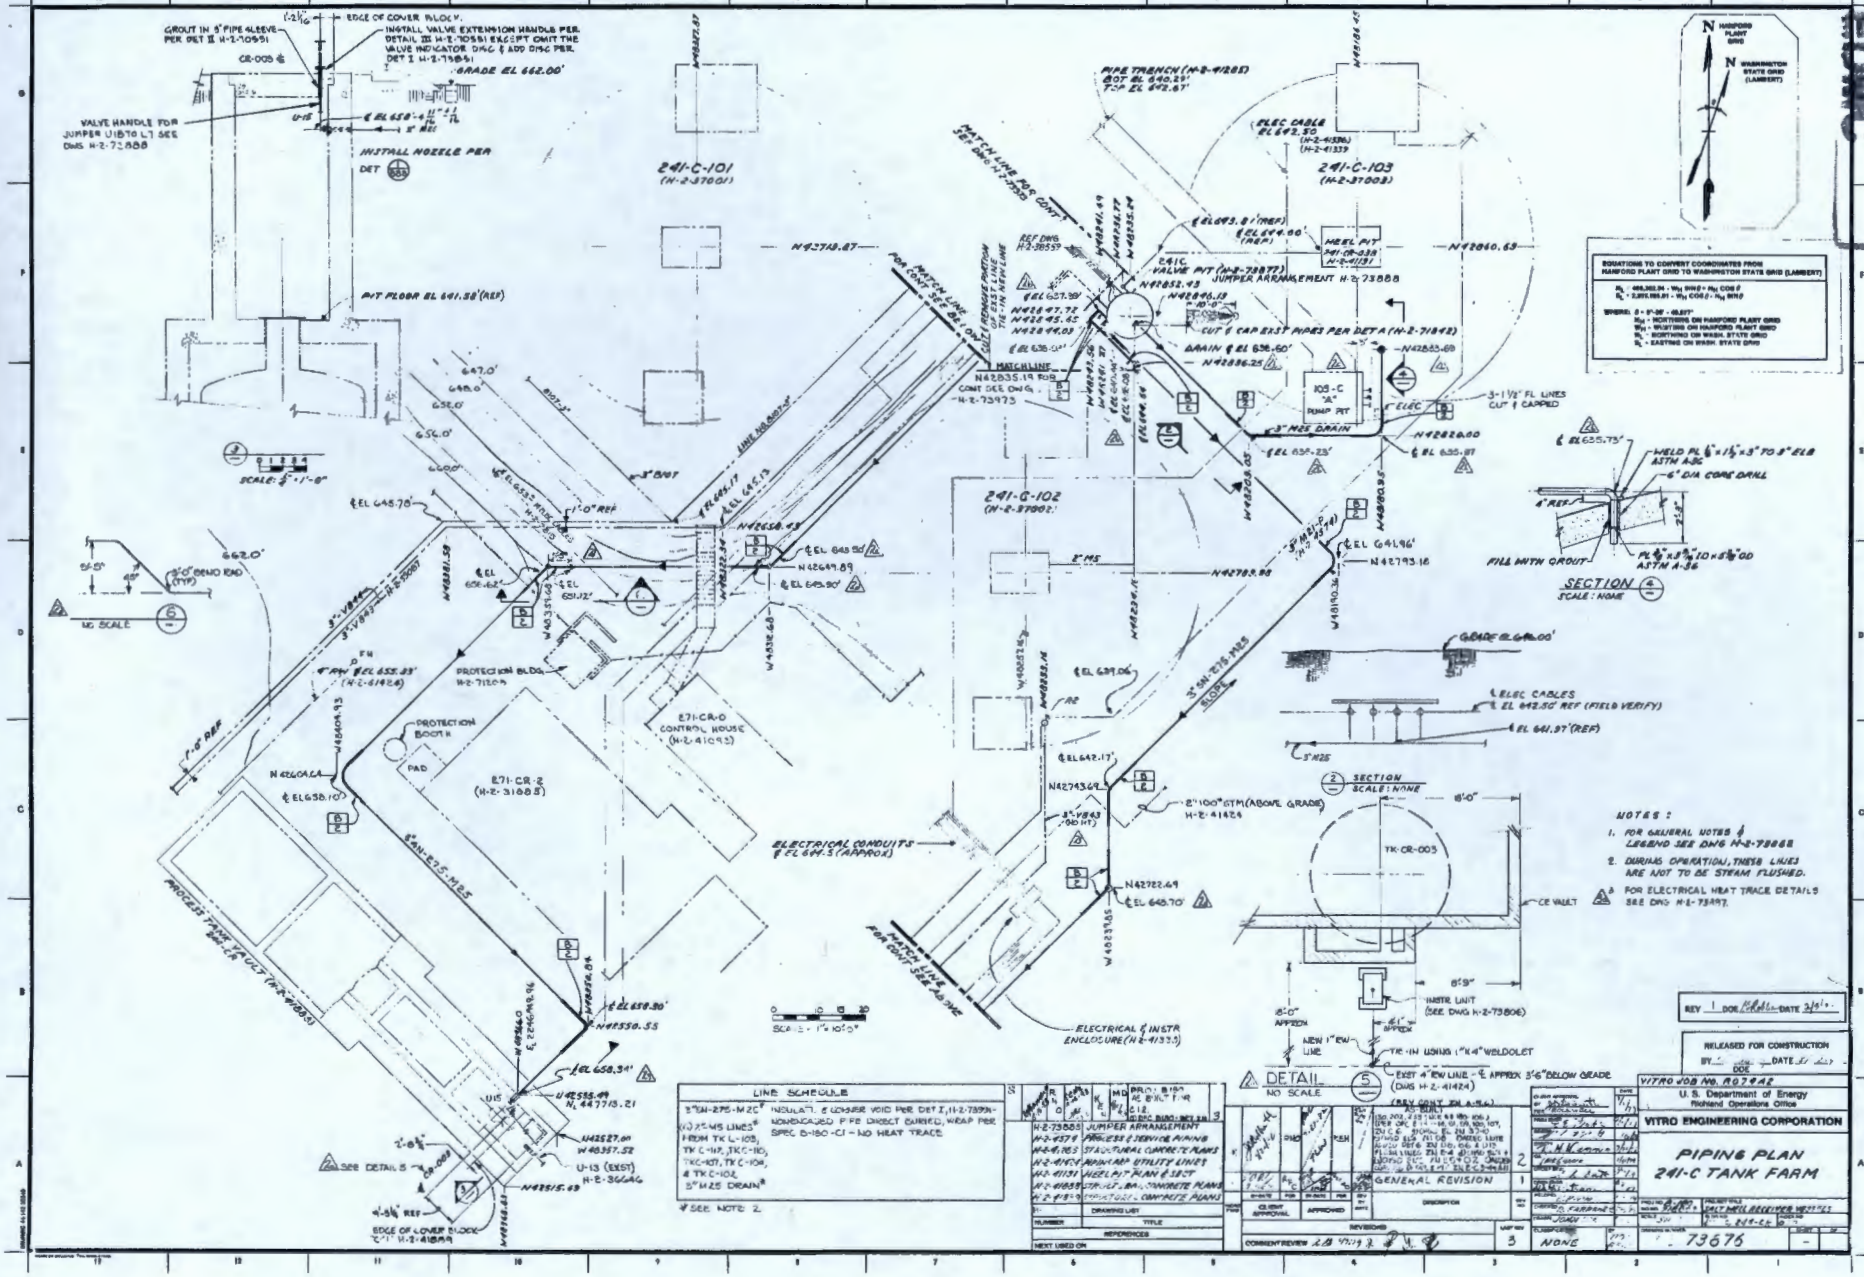
241-C-101
(H-2-37001)
241-C-103
(H-2-37003)
241-C-102
(H-2-37002)
241-C TANK FARM
PIPING PLAN
241-C TANK FARM
PIT FLOOR EL 641.58' (REF)
INSTALL NOZZLE PER DET
GRADE EL 662.00'
VALVE HANDLE FOR JUMPER U18 TO L1 SEE DWG H-2-73888
PIPE TRENCH (H-2-41281)
TOP EL 642.67'
ELEC CABLE EL 642.50 (H-2-41336) (H-2-41339)
HEEL PIT 241-CR-038 (H-2-41191)
241-C VALVE PIT (H-2-73877) JUMPER ARRANGEMENT H-2-73888
DRAIN EL 636.60'
105-C "A" PUMP PIT
3" MBS DRAIN
3-1 1/2" FL LINES CUT & CAPPED
ELEC
EL 635.23'
EL 635.87'
EL 635.75'
WELD PL 6"x1 1/2"x3" TO 8" ELB ASTM A-36
6" DIA CORE DRILL
FILL WITH GROUT
PL 6"x3/8"x10"x8 5/8" OD ASTM A-36
SECTION
SCALE: NONE
GRADE EL 644.00'
ELEC CABLES EL 642.50 REF (FIELD VERIFY)
EL 641.97' (REF)
3" MBS
SECTION
SCALE: NONE
18'-0"
TK-CR-003
CE VAULT
8'-9"
18'-0" APPROX
6'-1" APPROX
NEW 1" EW LINE
TIE-IN USING 1"X4" WELDOLET
EXIST 4" EW LINE - ℄ APPROX 3'-6" BELOW GRADE (DWG H-2-41424)
DETAIL
NO SCALE
EL 639.06
EL 642.17'
EL 644.96'
EL 648.70'
EL 648.90'
EL 648.78'
EL 648.50'
EL 646.13'
EL 646.17'
EL 638.30'
EL 638.34'
EL 638.10'
EL 633.12'
EL 633.25' (H-2-61424)
EL 635.62'
N42649.89
N42793.16
N42793.98
