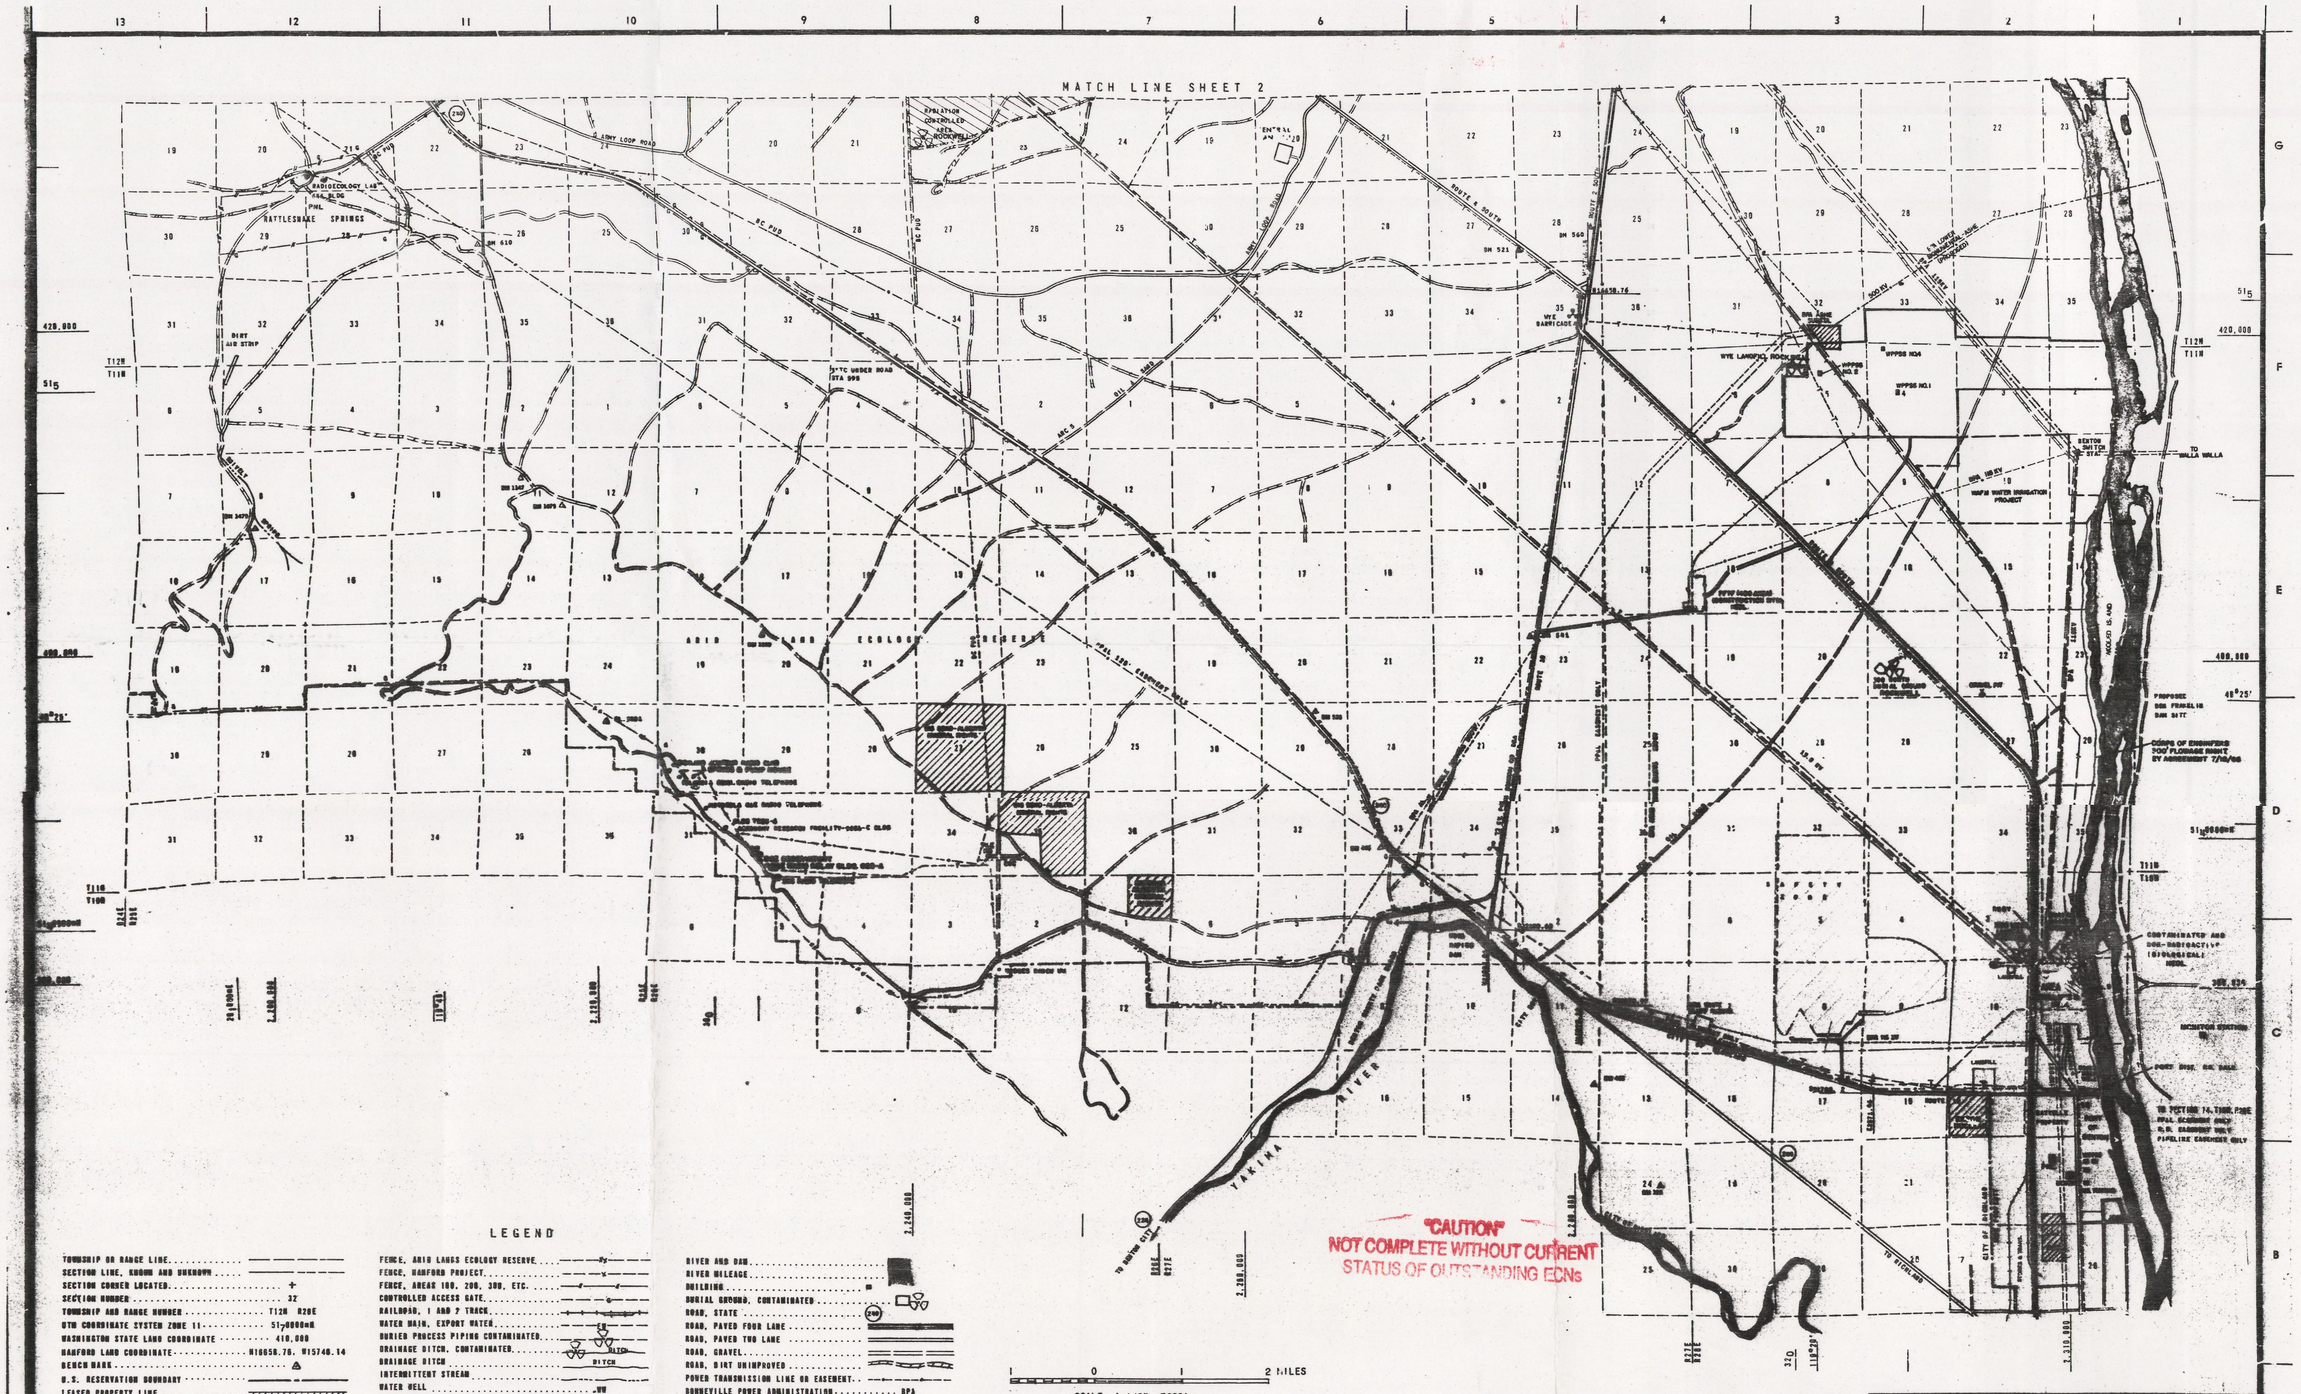

LEGEND

- TOWNSHIP OR RANGE LINE
- SECTION LINE, KNOWN AND UNKNOWN
- SECTION CORNER LOCATED
- SECTION NUMBER 32
- TOWNSHIP AND RANGE NUMBER T12N R26E
- UTM COORDINATE SYSTEM ZONE 11 ..... 51,000mE
- WASHINGTON STATE LAND COORDINATE 410,000
- HANFORD LAND COORDINATE N16658.76, W15749.14
- BENCH MARK
- U.S. RESERVATION BOUNDARY
- LEASED PROPERTY LINE
- U.S. BUREAU OF RECLAMATION LAND ..... U.S.B.R.
- FENCE, ARID LANDS ECOLOGY RESERVE ..... AV
- FENCE, HANFORD PROJECT
- FENCE, AREAS 100, 200, 300, ETC.
- CONTROLLED ACCESS GATE
- RAILROAD, 1 AND 2 TRACK
- WATER MAIN, EXPORT WATER
- BURIED PROCESS PIPING CONTAMINATED
- DRAINAGE DITCH, CONTAMINATED ..... DITCH
- DRAINAGE DITCH ..... DITCH
- INTERMITTENT STREAM
- WATER WELL ..... WW
- LAKE, POND OR SWAMP
- RIVER AND DAM
- RIVER MILEAGE
- BUILDING ..... BB
- BURIAL GROUND, CONTAMINATED
- ROAD, STATE ..... SR
- ROAD, PAVED FOUR LANE
- ROAD, PAVED TWO LANE
- ROAD, GRAVEL
- ROAD, DIRT UNIMPROVED
- POWER TRANSMISSION LINE OR EASEMENT
- BONNEVILLE POWER ADMINISTRATION ..... BPA
- BENTON COUNTY P.U.D. ..... BC PUD
- PACIFIC POWER & LIGHT ..... PP&L
- TELEPHONE LINE
- TELEPHONE LINE, BURIED
- WEATHER STATION-AUTOMATIC

0 1 2 MILES

SCALE: 1-1/2" 5280'

THIS MAP SHALL NOT BE USED FOR DETERMINING EXACT LOCATIONS

REV NO.	DESCRIPTION	DATE	APPD	BY-DATE	FOR	APPD FOR CONFORM WITH DESIGN CR/T	MICRO FILM
5	UPDATED 10/10/79						M
4	UPDATED						M
3	UPDATED 8/10/73						M
2	UPDATED 6/23/70						M
0	ISSUED FOR APPROVAL COMMENTS INCORPORATED						—

REVISIONS

COMMENT PRT ISSUE NO. | DATE | CHECK PRT ISSUE NO. | DATE | LAST REV 4

DRAWING STATUS

APPROVED BY FOR 11/1/83 — DATE 11/1/83
APPD — DATE
APPD — DATE
DESIGN R.A. OETZEL — DATE
DFTG APPD — DATE
CHECKED M.E. Shaw — DATE
DRAWN R.A. Oetzel — DATE
SCALE SHOWN
CLASSIFIED BY — DATE
CLASSIFICATION OFFICIAL USE ONLY

U.S. Department of Energy
Richland Operations Office
VITRO ENGINEERING CORPORATION

HANFORD AREA
COMPOSITE MAP

BLDG. NO. 600 | INDEX NO. 0110
DWG NO. M-6000 | SHEET NO. 1 | SHEETS 2

0031281

OCT 1993
RECEIVED
EDMC

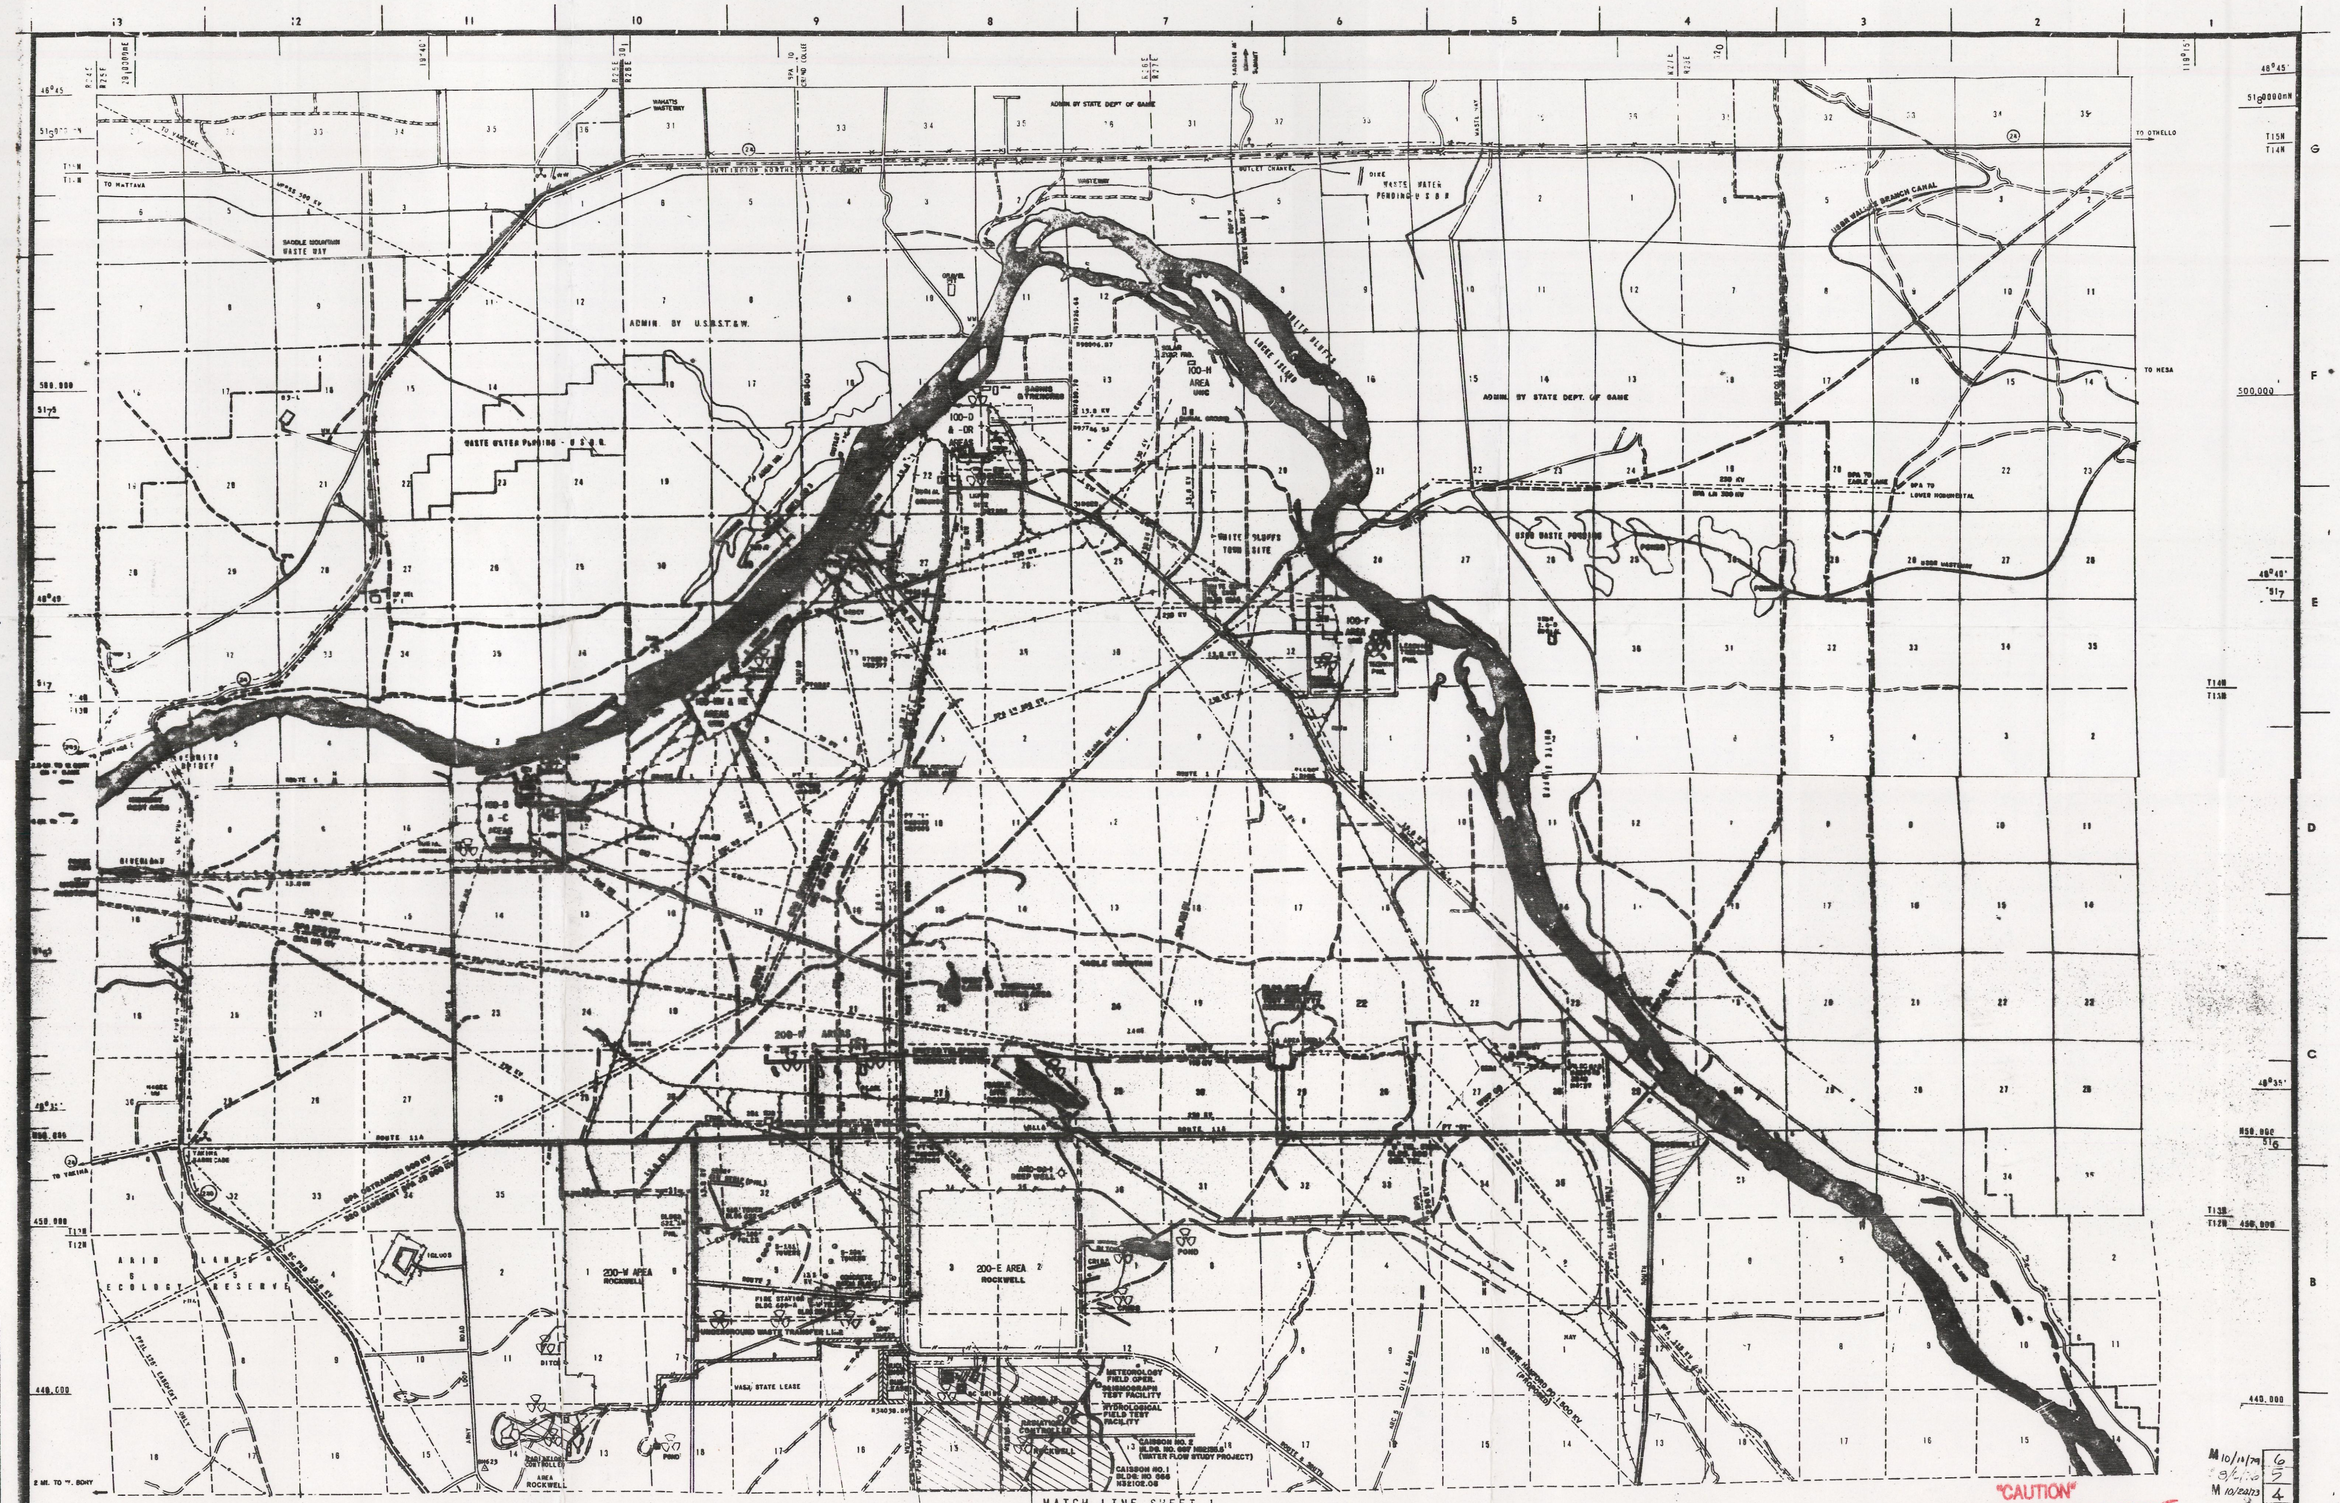

"CAUTION"
NOT COMPLETE WITHOUT CURRENT STATUS OF OUTSTANDING ECNs

DRAWN BY:	DATE	CLASSIFIED BY	DATE	BLDG. NO. 600 GEN	INDEX NO. 0110
SCALE: SHOWN		CLASSIFICATION OFFICIAL USE ONLY		DWG NO. M-6000	SHEET NO. 2 / SHEETS 2

0031281

Date Received: 10-19-92	INFORMATION RELEASE REQUEST	Reference: WHC-CM-3-4

Complete for all Types of Release

Purpose

- [] Speech or Presentation
  - [] Full Paper
  - [] Summary
  - [] Abstract
  - [] Visual Aid
  - (Check only one suffix)
- [] Speakers Bureau
- [] Poster Session
- [] Videotape
- [] Reference
- [] Technical Report
- [] Thesis or Dissertation
- [] Manual
- [] Brochure/Flier
- [] Software/Database
- [] Controlled Document
- [X] Other Ecology C-farm 8/26-27/92.

ID Number (include revision, volume, etc.): ~~HE 6000~~ M-6000 SHT 1,2 of 2

List attachments.

Date Release Required: 10/16/92

Title: HANFORD SITE AREA COMPOSITE MAP

Unclassified Category: UC-

Impact Level:

New or novel (patentable) subject matter? [X] No [] Yes
If "Yes", has disclosure been submitted by WHC or other company?
[X] No [] Yes Disclosure No(s).

Information received from others in confidence, such as proprietary data, trade secrets, and/or inventions?
[X] No [] Yes (Identify)

Copyrights? [X] No [] Yes
If "Yes", has written permission been granted?
[X] No [] Yes (Attach Permission)

Trademarks?
[X] No [] Yes (Identify)

Complete for Speech or Presentation

Title of Conference or Meeting: N/A

Group or Society Sponsoring: N/A

Date(s) of Conference or Meeting: N/A

City/State: N/A

Will proceedings be published? [] Yes [X] No
Will material be handed out? [] Yes [X] No

Title of Journal: N/A

CHECKLIST FOR SIGNATORIES

Review Required per WHC-CM-3-4	Yes	No	Reviewer - Signature Indicates Approval: Name (printed)	Signature	Date
Classification/Unclassified Controlled Nuclear Information	[]	[X]			
Patent - General Counsel	[X]	[]	S.W. Berglin		10/15/92
Legal - General Counsel	[X]	[]	B.D. Williamson		
Applied Technology/Export Controlled Information or International Program	[]	[X]			
WHC Program/Project	[X]	[]	J. KASPER		10/19/92
Communications	[]	[X]			
RL Program/Project	[]	[X]	E.J. SENAT		10/19/92
Publication Services	[]	[X]			
Other Program/Project	[]	[X]			

Information conforms to all applicable requirements. The above information is certified to be correct.

	Yes	No
References Available to Intended Audience	[]	[X]
Transmit to DOE-HQ/Office of Scientific and Technical Information	[]	[X]

Author/Requestor (Printed/Signature): STEVE SZENDRE — Date: 10-15-92

Intended Audience: [] Internal [] Sponsor [X] External

Responsible Manager (Printed/Signature): B.G. Erlandson — Date: 10/

INFORMATION RELEASE ADMINISTRATION APPROVAL STAMP

Stamp is required before release. Release is contingent upon resolution of mandatory comments.

APPROVED FOR RELEASE — OFFICIAL DOCUMENT — CW — Date 10-19-92

INFORMATION

Date Cancelled | Date Disapproved

BD-7600-062 (08/91) WEF074

Part 1

M-6000

ID Number ~~H2-6000~~ SHT 1,2 of 2

Lead Author	Phone	MSIN	Other Author(s) or Requestor
Steve Szendre	6-7776	B2-19	
Project or Program	Lead Org Code 81140		Sponsor Agency (DOE, DOT, NRC, USGS, etc.)
Editor	Phone	MSIN	DOE/HQ Program (DP, EH, EM, NE, etc.)

Mandatory Comments (Only mandatory comments are to be documented. All other comments should be made on a copy of the information submitted for review and returned to the author.)	Reviewer Name & Signature	Date	Resolution	Reviewer Name & Signature	Date

Legends/Notices/Markings (required per WHC-CM-3-4 or guidance organization.) (Reviewer initials)

	Affix Yes	Affix No		Affix Yes	Affix No
Applied Technology	[ ]	[ ]	Predecisional Information	[ ]	[ ]
Business-Sensitive Information	[ ]	[ ]	Programmatic Notice		
Computer Software Notice	[ ]	[ ]	Proprietary Information	[ ]	[ ]
Copyright License Notice	[ ]	[ ]	Purpose and Use	[ ]	[ ]
Export Controlled Information	[ ]	[ ]	Thesis/Dissertation	[ ]	[ ]
Legal Disclaimer	[ ]	[ ]	Trademark Disclaimer	[ ]	[ ]
Limited Disclosure	[ ]	[ ]	Unclassified Controlled Nuclear Information/Official Use Only	[ ]	[ ]
Patent Status	[ ]	[ ]			

Responsible Manager (Printed/Signature)

Additional Information

INSTRUCTIONS FOR INFORMATION RELEASE REQUEST SIGNATORIES

This list provides the instructions for each reviewer. It is meant to be used as a checklist and requires no signatures. The list is not all-inclusive but covers the key areas needing review. Areas needing further review or other areas needing review should be indicated under comments.

AUTHOR/REQUESTOR

- [] Project or program manager concurs with the issuance of this report.
- [] Reference citations are necessary, correct and appropriate for the intended audience and will be publicly available at the time the document is published.
- [] If a journal article, the reference style agrees with guidance from the client or journal publisher.
- [] Contributions from authors of other organizations indicated in the comment section of this form.
- [] Document is responsive to the client's scope of work.
- [] Client approved this for release.
- [] Document reports or reflects quality technical work.
- [] Scientific methodology used is logical and reasonable.
- [] Inferences and conclusions are soundly based.

RESPONSIBLE MANAGER

Indicated at the bottom of the comment section of this form that General Counsel's office should review this document with particular attention to:

- [] An invention (reported or unreported)
- [] New software developed at WHC
- [] Sensitive subject matter (policies, issues, concerns)
- [] Copyrighted information
- [] Trademark information
- [] Proprietary information.

If the funding for the program represented by the document is from the Assistant Secretary for Nuclear Energy (NE), and public clearance or limited clearance for foreign exchange (sponsor-limited) is requested, the following information is required:

- [] Information generation dates
- [] Prior dissemination to DOE contractors
- [] Prior dissemination under international agreements
- [] Substantive value for international exchange
- [] Justification for release of information.

AUTHORIZED DERIVATIVE CLASSIFIER

Document reviewed for (and indicated on the front of the form) the presence of the following:

- [] Classified information
- [] Unclassified Controlled Nuclear Information (UCNI)

GENERAL COUNSEL REVIEWER

Document reviewed for (and indicated on the front of the form) the presence of the following:

- [] Previously reported or as yet unreported patentable subject matter
- [] Copyrighted material
- [] Trademarks
- [] Proprietary information
- [] Product comparisons
- [] Inventions
- [] New software developments
- [] Information meets environmental compliance.

COMMUNICATIONS DEPARTMENT REVIEWER

- [] This document contains no unresolved company policy issue.
- [] WHC logotype is used correctly.

WHC AND RL TECHNICAL PROGRAM REVIEWER

Document reviewed for (and indicated on the front of the form) the presence of the following:

- [] Applied Technology information
- [] Limited Disclosure information (foreign exchange)
- [] Distribution list discussed with the client
- [] Others who should review this document before release indicated in the comment section of this form.

PUBLICATIONS SERVICES REVIEWER

- [] Structure and format of the document are appropriate for the subject matter and comply with company standards.
- [] Restrictive legends, markings, and notices are affixed as appropriate.
- [] Required elements are included, such as disclaimer, cover, distribution list, approvals, etc.

INFORMATION RELEASE ADMINISTRATION

- [] All reviews are complete and this publication or presentation is approved for release (after resolution of mandatory comments).